TERRAIN									
			FLAT	BLACK	LOAM				

MICHAEL G. & JOLINE GLAZIER PARCEL 50	92+29	ROGNESS HERITAGE, LLP PARCEL 60A	101+88	MICHAEL G. & JOLINE GLAZIER PARCEL 50	117+07	ROGNESS HERITAGE, LLP PARCEL 60B	117+84	TRYGVE A. TROOIEN PARCEL 70

COUNTY & STATE: BROOKINGS COUNTY, SOUTH DAKOTA

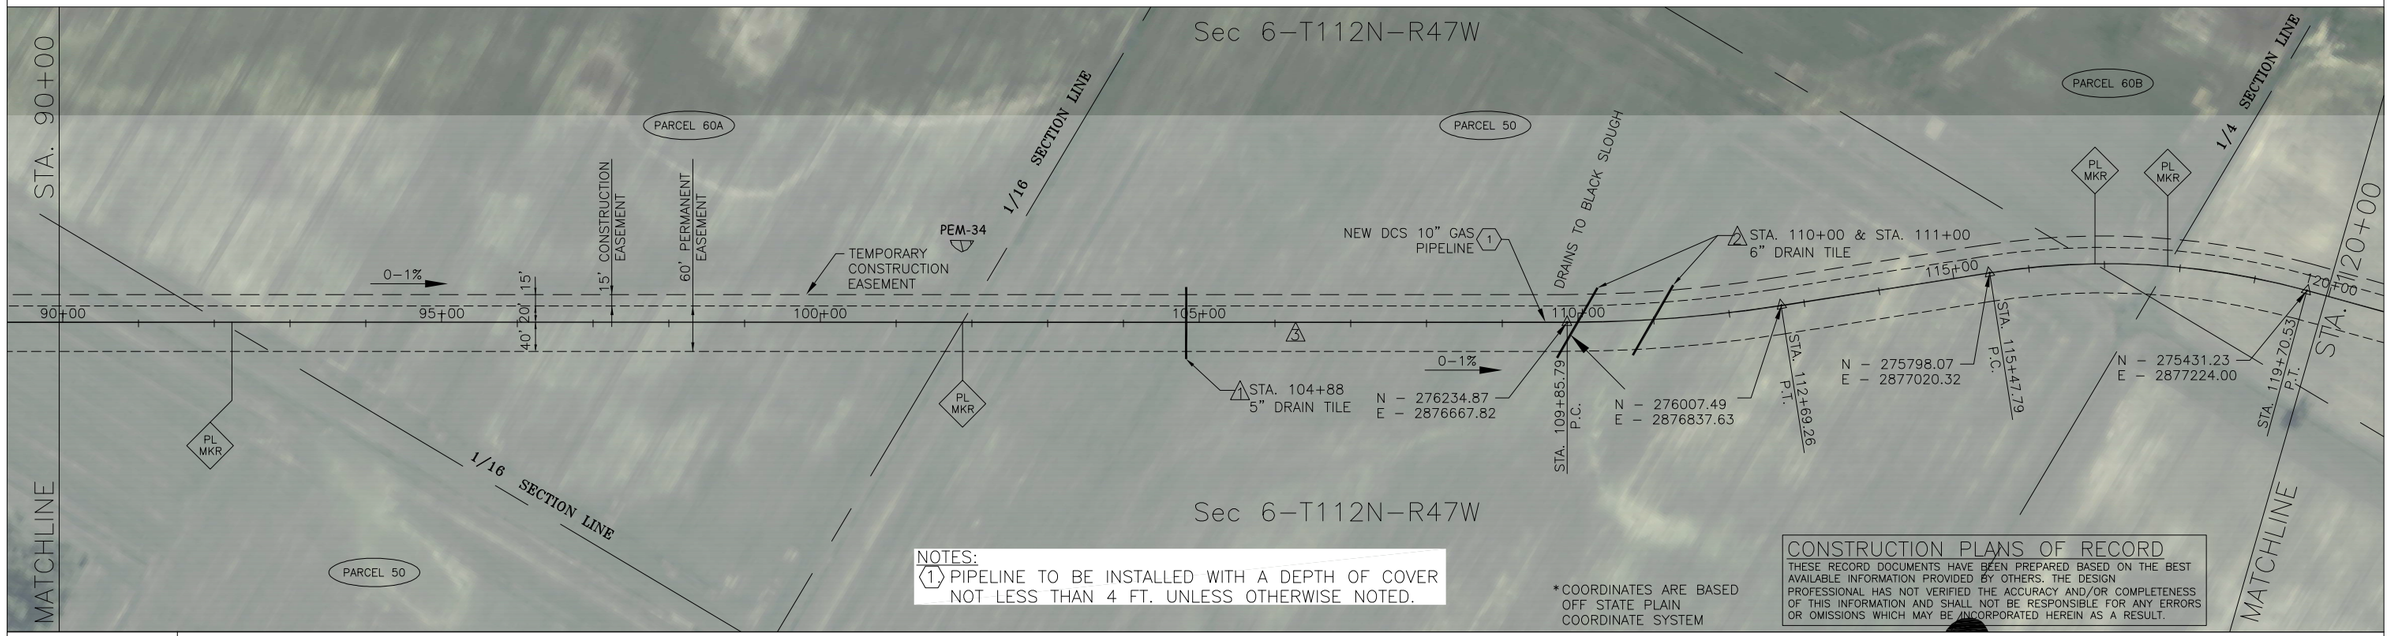

NOTES:
1. PIPELINE TO BE INSTALLED WITH A DEPTH OF COVER NOT LESS THAN 4 FT. UNLESS OTHERWISE NOTED.

*COORDINATES ARE BASED OFF STATE PLAIN COORDINATE SYSTEM

CONSTRUCTION PLANS OF RECORD

THESE RECORD DOCUMENTS HAVE BEEN PREPARED BASED ON THE BEST AVAILABLE INFORMATION PROVIDED BY OTHERS. THE DESIGN PROFESSIONAL HAS NOT VERIFIED THE ACCURACY AND/OR COMPLETENESS OF THIS INFORMATION AND SHALL NOT BE RESPONSIBLE FOR ANY ERRORS OR OMISSIONS WHICH MAY BE INCORPORATED HEREIN AS A RESULT.

VEGETATION

CLASS LOCATION: CLASS I

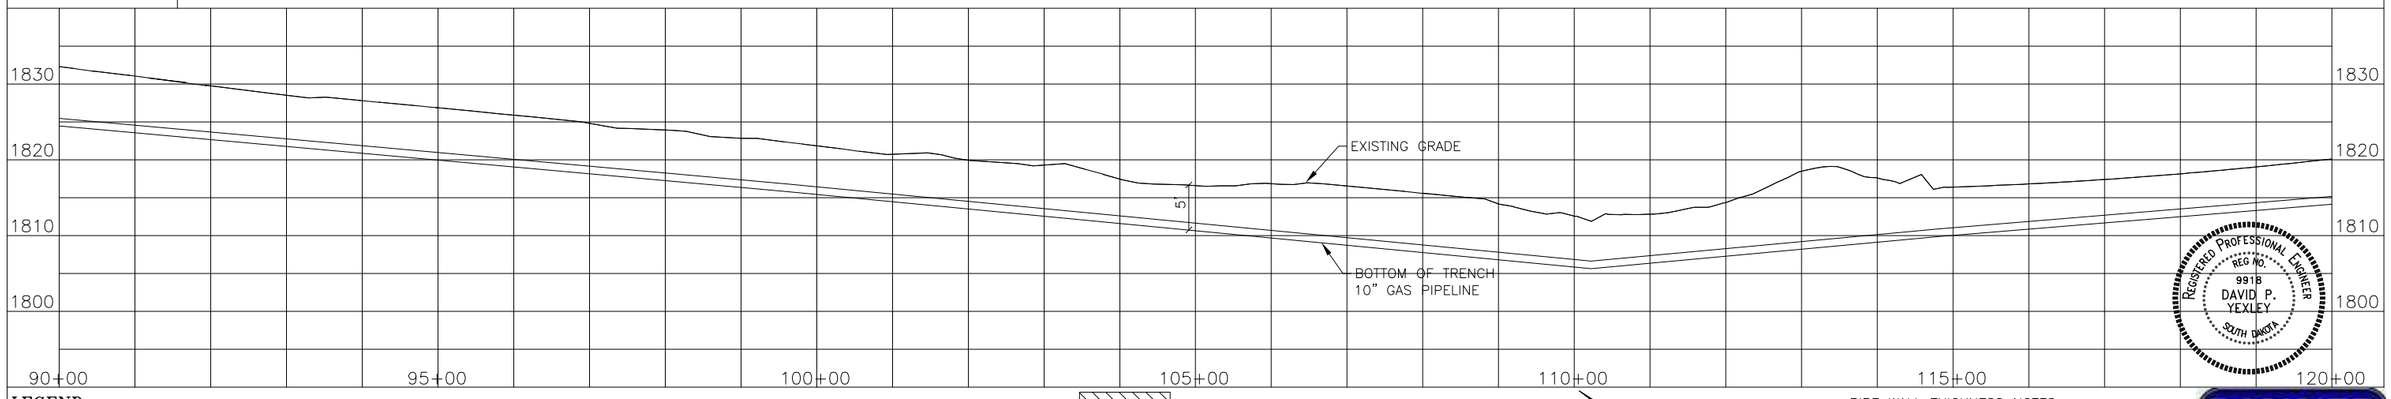

REGISTERED PROFESSIONAL ENGINEER
REG NO. 9918
DAVID P. YEXLEY
SOUTH DAKOTA

LEGEND

RIGHT OF WAY		OVERHEAD POWER	P
PROPOSED 10" GAS PIPELINE		TREE LINE	
EDGE OF PAVEMENT	EOG	UNDERGROUND WATER LINE	W
CENTERLINE OF ROAD		UNDERGROUND CABLE	C
FENCE LINE	x x	EXTRA WORK SPACE	EWS
SECTION LINE		TEMPORARY CONSTRUCTION LIMITS	
PROPERTY LINE	P/L	BUILDING	
		FLOW ARROW	

ACCESS EASEMENT

WETLAND

MATERIAL LEGEND	
ITEM NO.	DESCRIPTION
1	API5L PSL2, Gr. B, X52, 0.250" w.t., 14–18 mil FBE coated
2	API5L PSL2, Gr. B, X52, 0.279" w.t., 16–18 mil FBE w/ARO coating 30 mils

TEST STA. — TEST LEAD

PL MKR — PIPELINE MARKER

0 100' 200' 400'
SCALE IN FEET

PIPE WALL THICKNESS NOTES:
1. ALL LINE PIPE IS 0.250" w.t. PIPE.
2. ALL PIPE ON THE INTERCONNECT PROPERTY, PLANT PROPERTY AND BORES IS 0.279" w.t. PIPE. (EXCEPTION ON BORES B9 & B12, PIPE = 0.250" w.t. PIPE)
3. APPROXIMATELY 240' OF PIPE, 120' ON EITHER SIDE OF THE CENTER OF THE CRANE CROSSINGS IS 0.279" w.t. PIPE.

BANNER
Engineering | Architecture | Surveying
409 22nd Avenue S. | PO Box 298
Brookings, South Dakota 57006
605.692.6342
www.bannerassociates.com
Designing Projects | Building Trust

REVISIONS		
No.	DATE	
1	11/17/10	ADDED 5" DRAIN TILE
2	11/17/10	ADDED 6" DRAIN TILE
3	11/17/10	MOVED GAS LINE 10' EAST

BASIN ELECTRIC POWER COOPERATIVE
A Touchstone Energy® Cooperative

MONTANA-DAKOTA UTILITIES CO.
A Division of MDU Resources Group, Inc.

DEER CREEK STATION GAS PIPELINE

DEUEL & BROOKINGS COUNTY, SOUTH DAKOTA

DCS–CP–ONG–0005

DRAWN BY: AME | CHECK BY: SDR

SIGNED BY: DPY
DATE: JANUARY 2011 ENGINEER

PLAN & PROFILE 90+00 TO 120+00

DCS–004