| | | | |
|---|---|---|---|
| TERRAIN | FLAT BLACK LOAM | | |
| RONALD D. & MARLENE KJELDEN PARCEL 160C | 338+39 | DAVID & MARY HEXEM PARCEL 170A | 352+64 | DAVID & MARY HEXEM PARCEL 170B |
| COUNTY & STATE | BROOKINGS COUNTY, SOUTH DAKOTA | | |

| | | | | |
|---|---|---|---|---|
| VEGETATION | WETLAND 330+56 | | WETLAND 352+24 | 352+65 |
| CLASS LOCATION | CLASS I | | | |

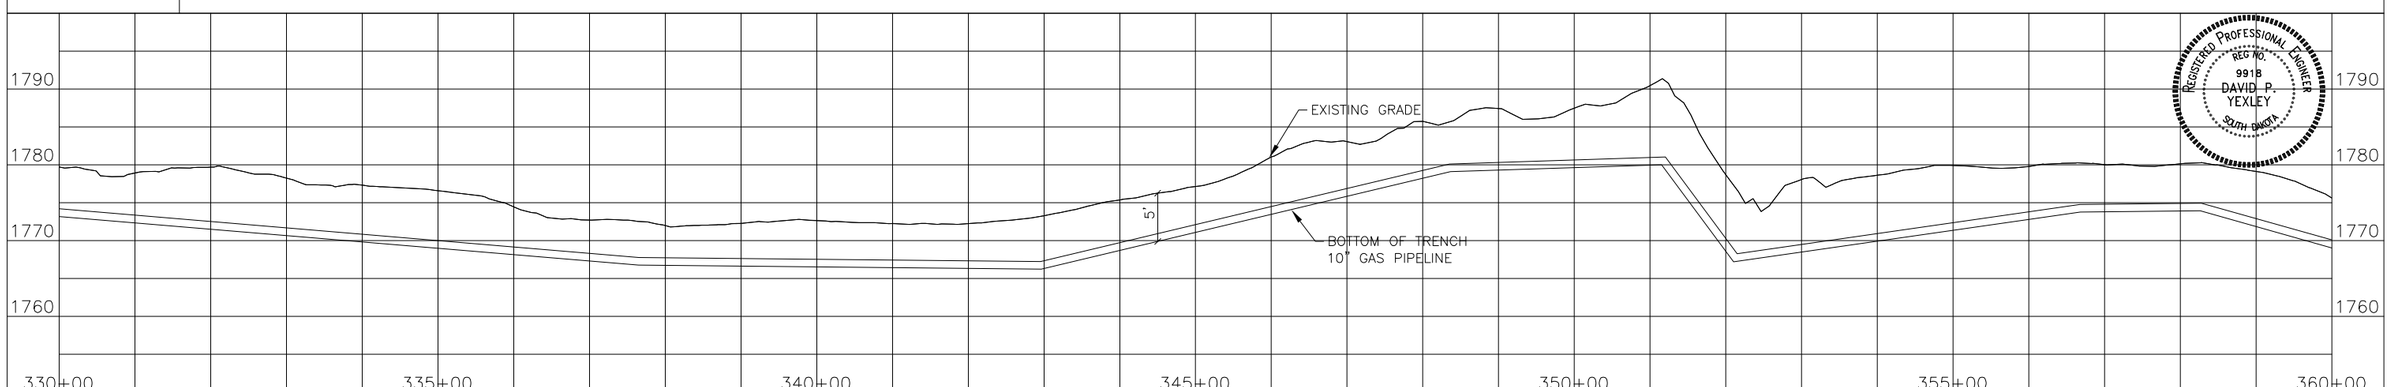


## LEGEND

| | |
|---|---|
| RIGHT OF WAY | |
| PROPOSED 10" GAS PIPELINE | |
| EDGE OF PAVEMENT | EOG |
| CENTERLINE OF ROAD | |
| FENCE LINE | x x |
| SECTION LINE | |
| PROPERTY LINE | P/L |
| OVERHEAD POWER | P |
| TREE LINE | |
| UNDERGROUND WATER LINE | W |
| UNDERGROUND CABLE | C |
| EXTRA WORK SPACE | EWS |
| TEMPORARY CONSTRUCTION LIMITS | |
| BUILDING | |
| FLOW ARROW | |

ACCESS EASEMENT

WETLAND

| MATERIAL LEGEND | |
|---|---|
| ITEM NO. | DESCRIPTION |
| 1 | API5L PSL2, Gr. B, X52, 0.250" w.t., 14-18 mil FBE coated |
| 2 | API5L PSL2, Gr. B, X52, 0.279" w.t., 16-18 mil FBE w/ARO coating 30 mils |

TEST STA. — TEST LEAD

PL MKR — PIPELINE MARKER

0 100' 200' 400'
SCALE IN FEET

PIPE WALL THICKNESS NOTES:
1. ALL LINE PIPE IS 0.250" w.t. PIPE.
2. ALL PIPE ON THE INTERCONNECT PROPERTY, PLANT PROPERTY AND BORES IS 0.279" w.t. PIPE. (EXCEPTION ON BORES B9 & B12, PIPE = 0.250" w.t. PIPE)
3. APPROXIMATELY 240' OF PIPE, 120' ON EITHER SIDE OF THE CENTER OF THE CRANE CROSSINGS IS 0.279" w.t. PIPE.


BANNER
Engineering | Architecture | Surveying
409 22nd Avenue S. | PO Box 298
Brookings, South Dakota 57006
605.692.6342
www.bannerassociates.com
Designing Projects | Building Trust


REVISIONS

| No. | DATE | |
|---|---|---|
| 1 | 11/17/10 | ADDED, REMOVED, OR ADJUSTED PL MARKER |
| 2 | 11/17/10 | REMOVED PROPOSED APPROACH |

BASIN ELECTRIC POWER COOPERATIVE
A Touchstone Energy® Cooperative

MONTANA-DAKOTA UTILITIES CO.
A Division of MDU Resources Group, Inc.

DEER CREEK STATION GAS PIPELINE

DEUEL & BROOKINGS COUNTY, SOUTH DAKOTA

DCS-CP-ONG-0013

| | |
|---|---|
| DRAWN BY: AME | CHECK BY: SDR |
| SIGNED BY: DPY | |
| DATE: JANUARY 2011 | ENGINEER |
| PLAN & PROFILE 330+00 TO 360+00 | |
| DCS-012 | |