TERRAIN	FLAT	BLACK	LOAM
VERNELLE CLAYTON PARCEL 210 — 515+62			KEVIN J. & JENNIFER M. MORAVETZ PARCEL 220
COUNTY & STATE	BROOKINGS	COUNTY,	SOUTH DAKOTA

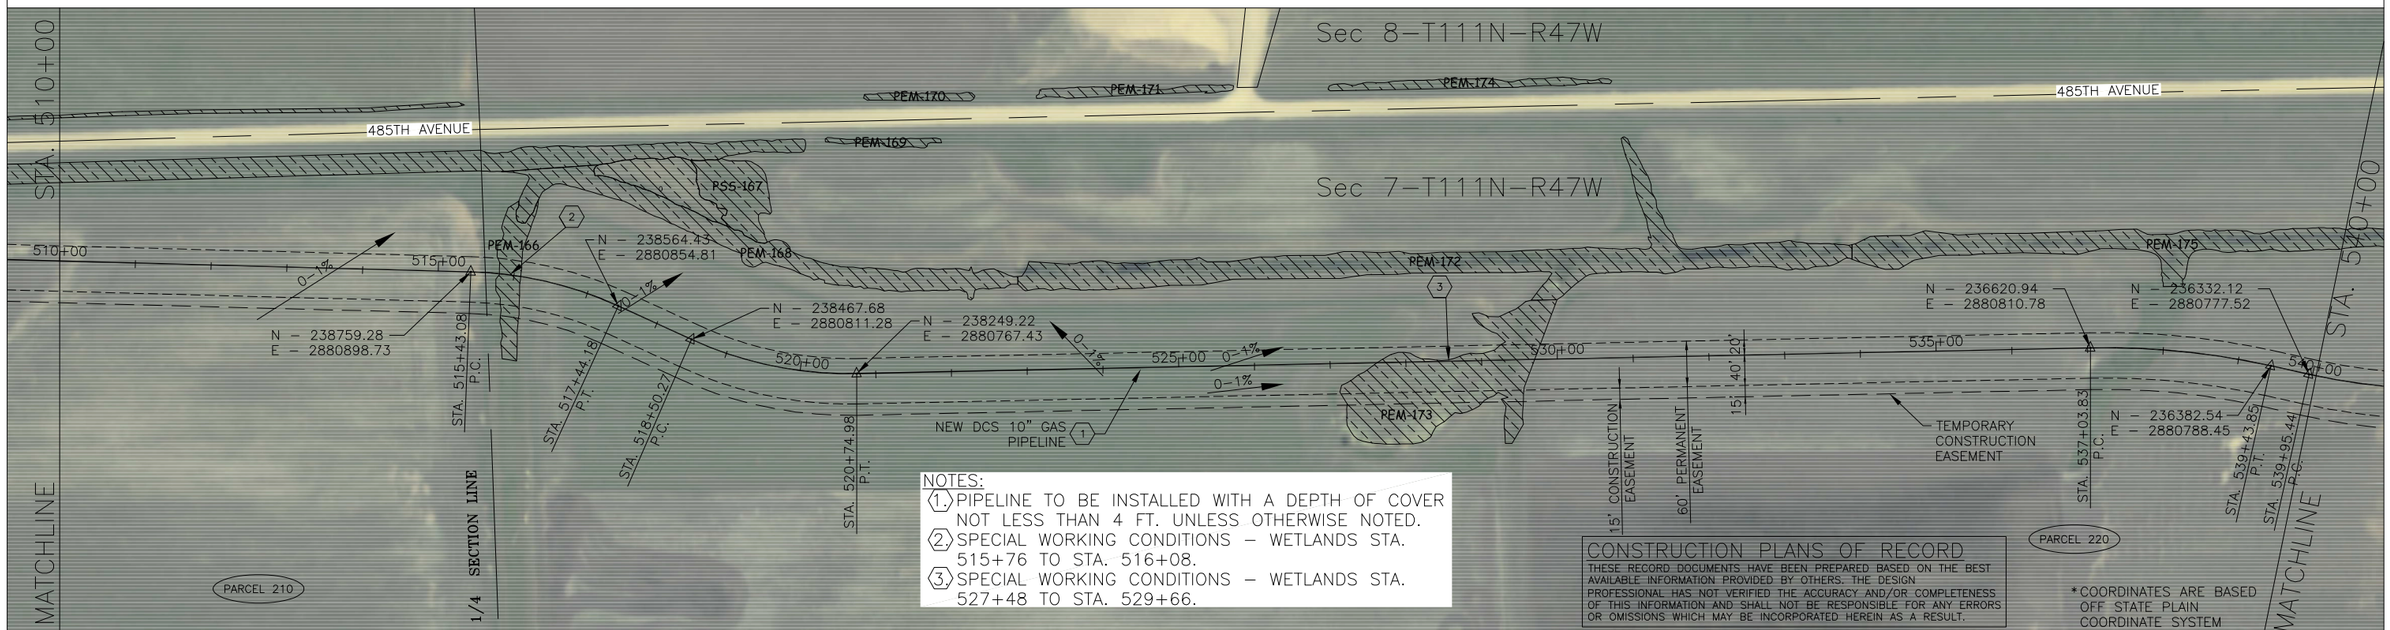

NOTES:
1. PIPELINE TO BE INSTALLED WITH A DEPTH OF COVER NOT LESS THAN 4 FT. UNLESS OTHERWISE NOTED.
2. SPECIAL WORKING CONDITIONS – WETLANDS STA. 515+76 TO STA. 516+08.
3. SPECIAL WORKING CONDITIONS – WETLANDS STA. 527+48 TO STA. 529+66.

CONSTRUCTION PLANS OF RECORD

THESE RECORD DOCUMENTS HAVE BEEN PREPARED BASED ON THE BEST AVAILABLE INFORMATION PROVIDED BY OTHERS. THE DESIGN PROFESSIONAL HAS NOT VERIFIED THE ACCURACY AND/OR COMPLETENESS OF THIS INFORMATION AND SHALL NOT BE RESPONSIBLE FOR ANY ERRORS OR OMISSIONS WHICH MAY BE INCORPORATED HEREIN AS A RESULT.

VEGETATION	515+76 WETLAND 516+08	527+48 WETLAND 529+66	
CLASS LOCATION	CLASS I		

LEGEND

RIGHT OF WAY		OVERHEAD POWER	P
PROPOSED 10" GAS PIPELINE	–	TREE LINE	
EDGE OF PAVEMENT	EOG	UNDERGROUND WATER LINE	W
CENTERLINE OF ROAD		UNDERGROUND CABLE	C
FENCE LINE	x	EXTRA WORK SPACE	EWS
SECTION LINE		TEMPORARY CONSTRUCTION LIMITS	
PROPERTY LINE	P/L	BUILDING	
		FLOW ARROW	

ACCESS EASEMENT

WETLAND

MATERIAL LEGEND	
ITEM NO.	DESCRIPTION
1	API5L PSL2, Gr. B, X52, 0.250" w.t., 14–18 mil FBE coated
2	API5L PSL2, Gr. B, X52, 0.279" w.t., 16–18 mil FBE w/ARO coating 30 mils

TEST STA. — TEST LEAD

PL MKR — PIPELINE MARKER

0 100' 200' 400'
SCALE IN FEET

PIPE WALL THICKNESS NOTES:
1. ALL LINE PIPE IS 0.250" w.t. PIPE.
2. ALL PIPE ON THE INTERCONNECT PROPERTY, PLANT PROPERTY AND BORES IS 0.279" w.t. PIPE. (EXCEPTION ON BORES B9 & B12, PIPE = 0.250" w.t. PIPE)
3. APPROXIMATELY 240' OF PIPE, 120' ON EITHER SIDE OF THE CENTER OF THE CRANE CROSSINGS IS 0.279" w.t. PIPE.

BANNER
Engineering | Architecture | Surveying
409 22nd Avenue S. | PO Box 298
Brookings, South Dakota 57006
605.692.6342
www.bannerassociates.com
Designing Projects | Building Trust

REVISIONS		
No.	DATE	

BASIN ELECTRIC POWER COOPERATIVE
A Touchstone Energy® Cooperative

MONTANA-DAKOTA UTILITIES CO.
A Division of MDU Resources Group, Inc.

DEER CREEK STATION GAS PIPELINE
DEUEL & BROOKINGS COUNTY, SOUTH DAKOTA
DCS–CP–ONG–0019

DRAWN BY: AME CHECK BY: SDR
SIGNED BY: DPY
DATE: JANUARY 2011 ENGINEER
PLAN & PROFILE 510+00 TO 540+00
DCS–018