TERRAIN		*FLAT*	*BLACK*	*LOAM*
DOUGLAS E. & CONNICLAR NELSON PARCEL 250	605+91		*RICHARD O. & JOYCE E. LARSON PARCEL 260*	
COUNTY & STATE	BROOKINGS	COUNTY,	SOUTH DAKOTA	

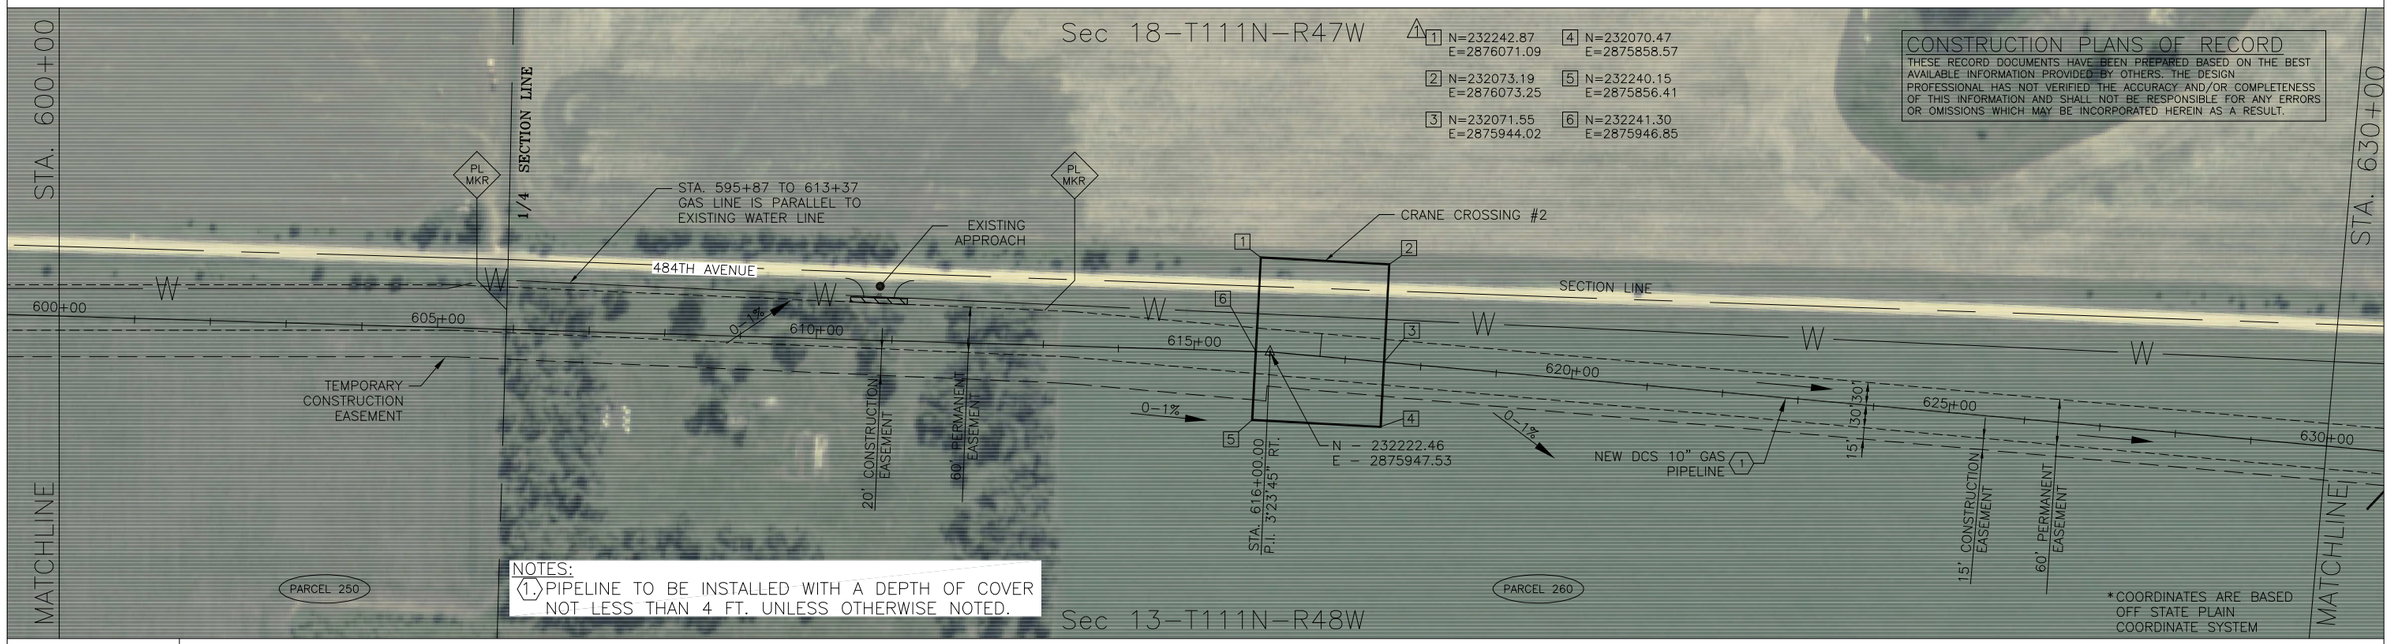

VEGETATION	
CLASS LOCATION	CLASS I

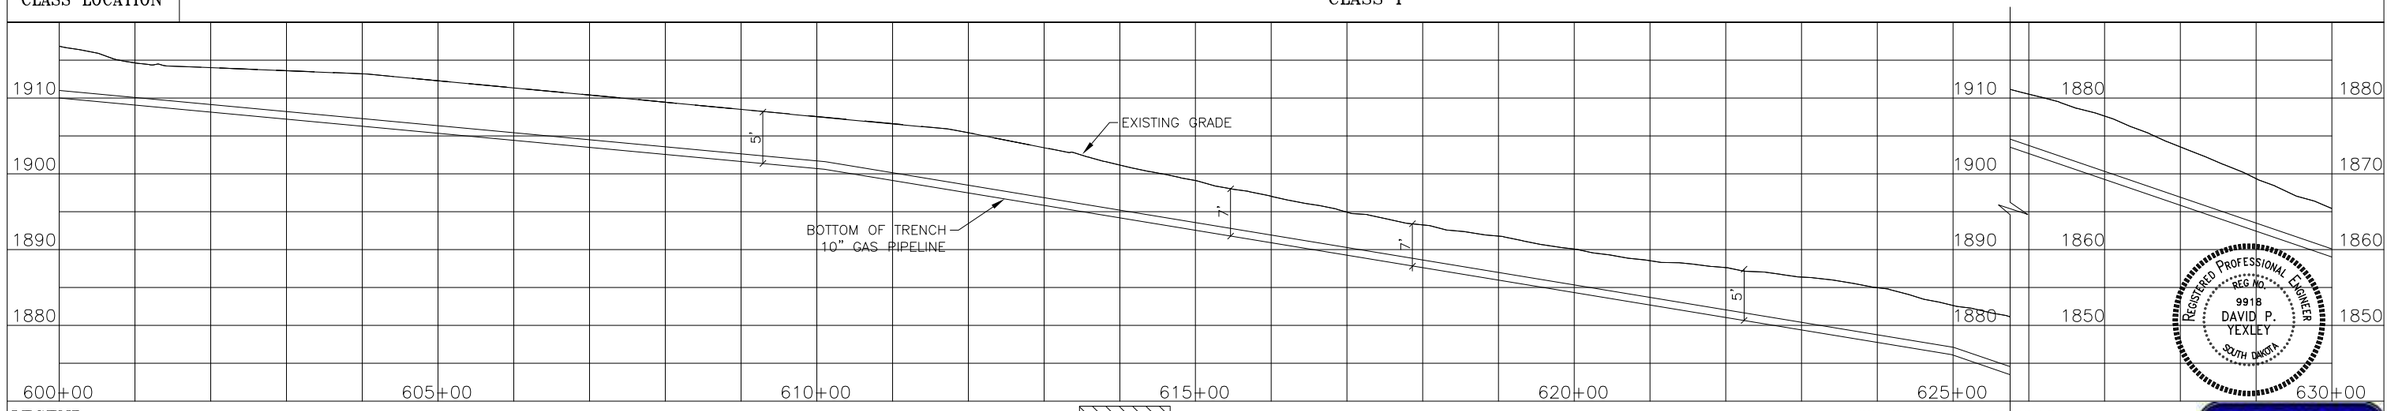

REGISTERED PROFESSIONAL ENGINEER
REG NO. 9918
DAVID P. YEXLEY
SOUTH DAKOTA

LEGEND

RIGHT OF WAY		OVERHEAD POWER	—P—
PROPOSED 10" GAS PIPELINE	— – —	TREE LINE	
EDGE OF PAVEMENT	—EOG—	UNDERGROUND WATER LINE	—W—
CENTERLINE OF ROAD		UNDERGROUND CABLE	—C—
FENCE LINE	—x—x—	EXTRA WORK SPACE	—EWS—
SECTION LINE		TEMPORARY CONSTRUCTION LIMITS	
PROPERTY LINE	—P/L—	BUILDING	
		FLOW ARROW	

ACCESS EASEMENT

WETLAND

MATERIAL LEGEND		
ITEM NO.	DESCRIPTION	
1	API5L PSL2, Gr. B, X52, 0.250" w.t., 14-18 mil FBE coated	
2	API5L PSL2, Gr. B, X52, 0.279" w.t., 16-18 mil FBE w/ARO coating 30 mils	

TEST STA. — TEST LEAD

PL MKR — PIPELINE MARKER

0 100' 200' 400'
SCALE IN FEET

PIPE WALL THICKNESS NOTES:
1. ALL LINE PIPE IS 0.250" w.t. PIPE.
2. ALL PIPE ON THE INTERCONNECT PROPERTY, PLANT PROPERTY AND BORES IS 0.279" w.t. PIPE. (EXCEPTION ON BORES B9 & B12, PIPE = 0.250" w.t. PIPE)
3. APPROXIMATELY 240' OF PIPE, 120' ON EITHER SIDE OF THE CENTER OF THE CRANE CROSSINGS IS 0.279" w.t. PIPE.

BANNER
Engineering | Architecture | Surveying
409 22nd Avenue S. | PO Box 298
Brookings, South Dakota 57006
605.692.6342
www.bannerassociates.com
Designing Projects | Building Trust

REVISIONS		
No.	DATE	
1	11/17/10	ADDED CRANE CROSSING COORDINATES

BASIN ELECTRIC POWER COOPERATIVE
A Touchstone Energy® Cooperative

MONTANA-DAKOTA UTILITIES CO.
A Division of MDU Resources Group, Inc.

DEER CREEK STATION GAS PIPELINE

DEUEL & BROOKINGS COUNTY, SOUTH DAKOTA

DCS-CP-ONG-0022

DRAWN BY: AME	CHECK BY: SDR
SIGNED BY: DPY	
DATE: JANUARY 2011	ENGINEER
PLAN & PROFILE 600+00 TO 630+00	
DCS-021	