CONSTRUCTION PLANS OF RECORD

THESE RECORD DOCUMENTS HAVE BEEN PREPARED BASED ON THE BEST AVAILABLE INFORMATION PROVIDED BY OTHERS. THE DESIGN PROFESSIONAL HAS NOT VERIFIED THE ACCURACY AND/OR COMPLETENESS OF THIS INFORMATION AND SHALL NOT BE RESPONSIBLE FOR ANY ERRORS OR OMISSIONS WHICH MAY BE INCORPORATED HEREIN AS A RESULT.

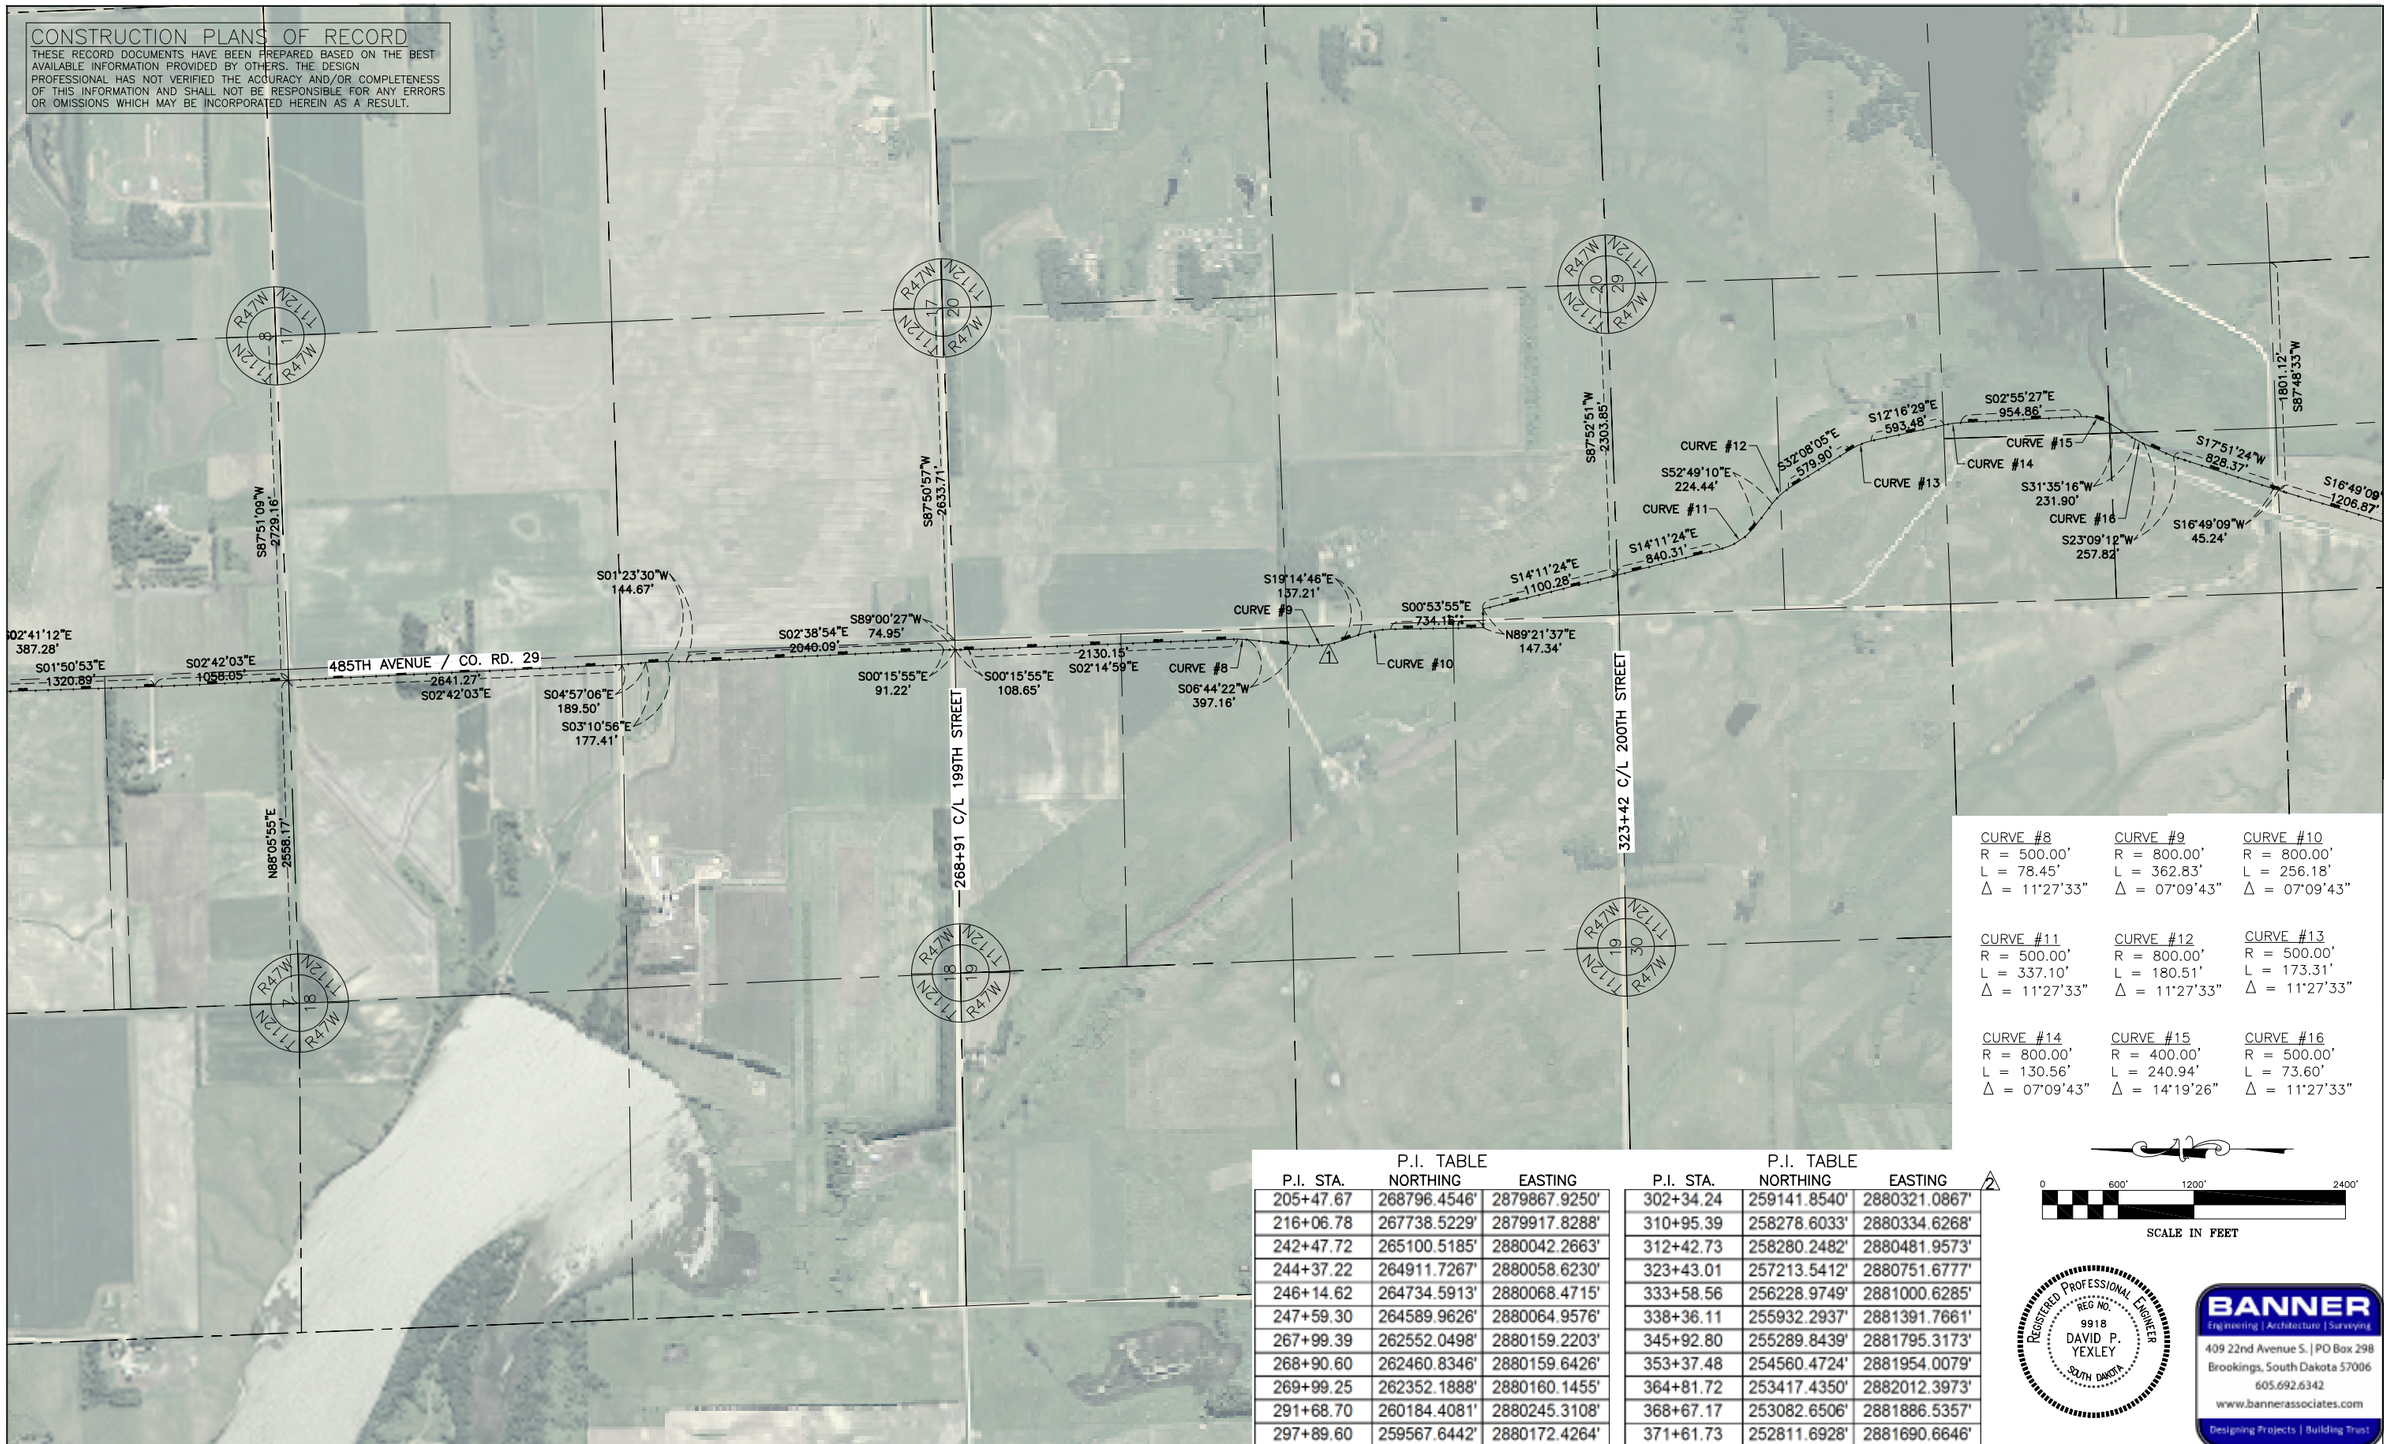

CURVE #8	CURVE #9	CURVE #10
R = 500.00'	R = 800.00'	R = 800.00'
L = 78.45'	L = 362.83'	L = 256.18'
Δ = 11°27'33"	Δ = 07°09'43"	Δ = 07°09'43"

CURVE #11	CURVE #12	CURVE #13
R = 500.00'	R = 800.00'	R = 500.00'
L = 337.10'	L = 180.51'	L = 173.31'
Δ = 11°27'33"	Δ = 11°27'33"	Δ = 11°27'33"

CURVE #14	CURVE #15	CURVE #16
R = 800.00'	R = 400.00'	R = 500.00'
L = 130.56'	L = 240.94'	L = 73.60'
Δ = 07°09'43"	Δ = 14°19'26"	Δ = 11°27'33"

P.I. TABLE

P.I. STA.	NORTHING	EASTING
205+47.67	268796.4546'	2879867.9250'
216+06.78	267738.5229'	2879917.8288'
242+47.72	265100.5185'	2880042.2663'
244+37.22	264911.7267'	2880058.6230'
246+14.62	264734.5913'	2880068.4715'
247+59.30	264589.9626'	2880064.9576'
267+99.39	262552.0498'	2880159.2203'
268+90.60	262460.8346'	2880159.6426'
269+99.25	262352.1888'	2880160.1455'
291+68.70	260184.4081'	2880245.3108'
297+89.60	259567.6442'	2880172.4264'

P.I. TABLE

P.I. STA.	NORTHING	EASTING
302+34.24	259141.8540'	2880321.0867'
310+95.39	258278.6033'	2880334.6268'
312+42.73	258280.2482'	2880481.9573'
323+43.01	257213.5412'	2880751.6777'
333+58.56	256228.9749'	2881000.6285'
338+36.11	255932.2937'	2881391.7661'
345+92.80	255289.8439'	2881795.3173'
353+37.48	254560.4724'	2881954.0079'
364+81.72	253417.4350'	2882012.3973'
368+67.17	253082.6506'	2881886.5357'
371+61.73	252811.6928'	2881690.6646'

0 600' 1200' 2400'

SCALE IN FEET

REGISTERED PROFESSIONAL ENGINEER
REG NO. 9918
DAVID P. YEXLEY
SOUTH DAKOTA

BANNER
Engineering | Architecture | Surveying
409 22nd Avenue S. | PO Box 298
Brookings, South Dakota 57006
605.692.6342
www.bannerassociates.com
Designing Projects | Building Trust

REVISIONS		
No.	DATE	
1	11/17/10	ADJUSTED PIPELINE CL
2	11/17/10	UPDATED PI TABLE

BASIN ELECTRIC POWER COOPERATIVE
A Touchstone Energy® Cooperative

MONTANA-DAKOTA UTILITIES CO.
A Division of MDU Resources Group, Inc.

DEER CREEK STATION GAS PIPELINE

DEUEL & BROOKINGS COUNTY, SOUTH DAKOTA

DCS-CS-ONG-0002

DRAWN BY: JLU CHECK BY: SDR

SIGNED BY: DPY ORIGINAL SIGNED
JANUARY 2011 ENGINEER

ALIGNMENT SHEET

ALIGN-002