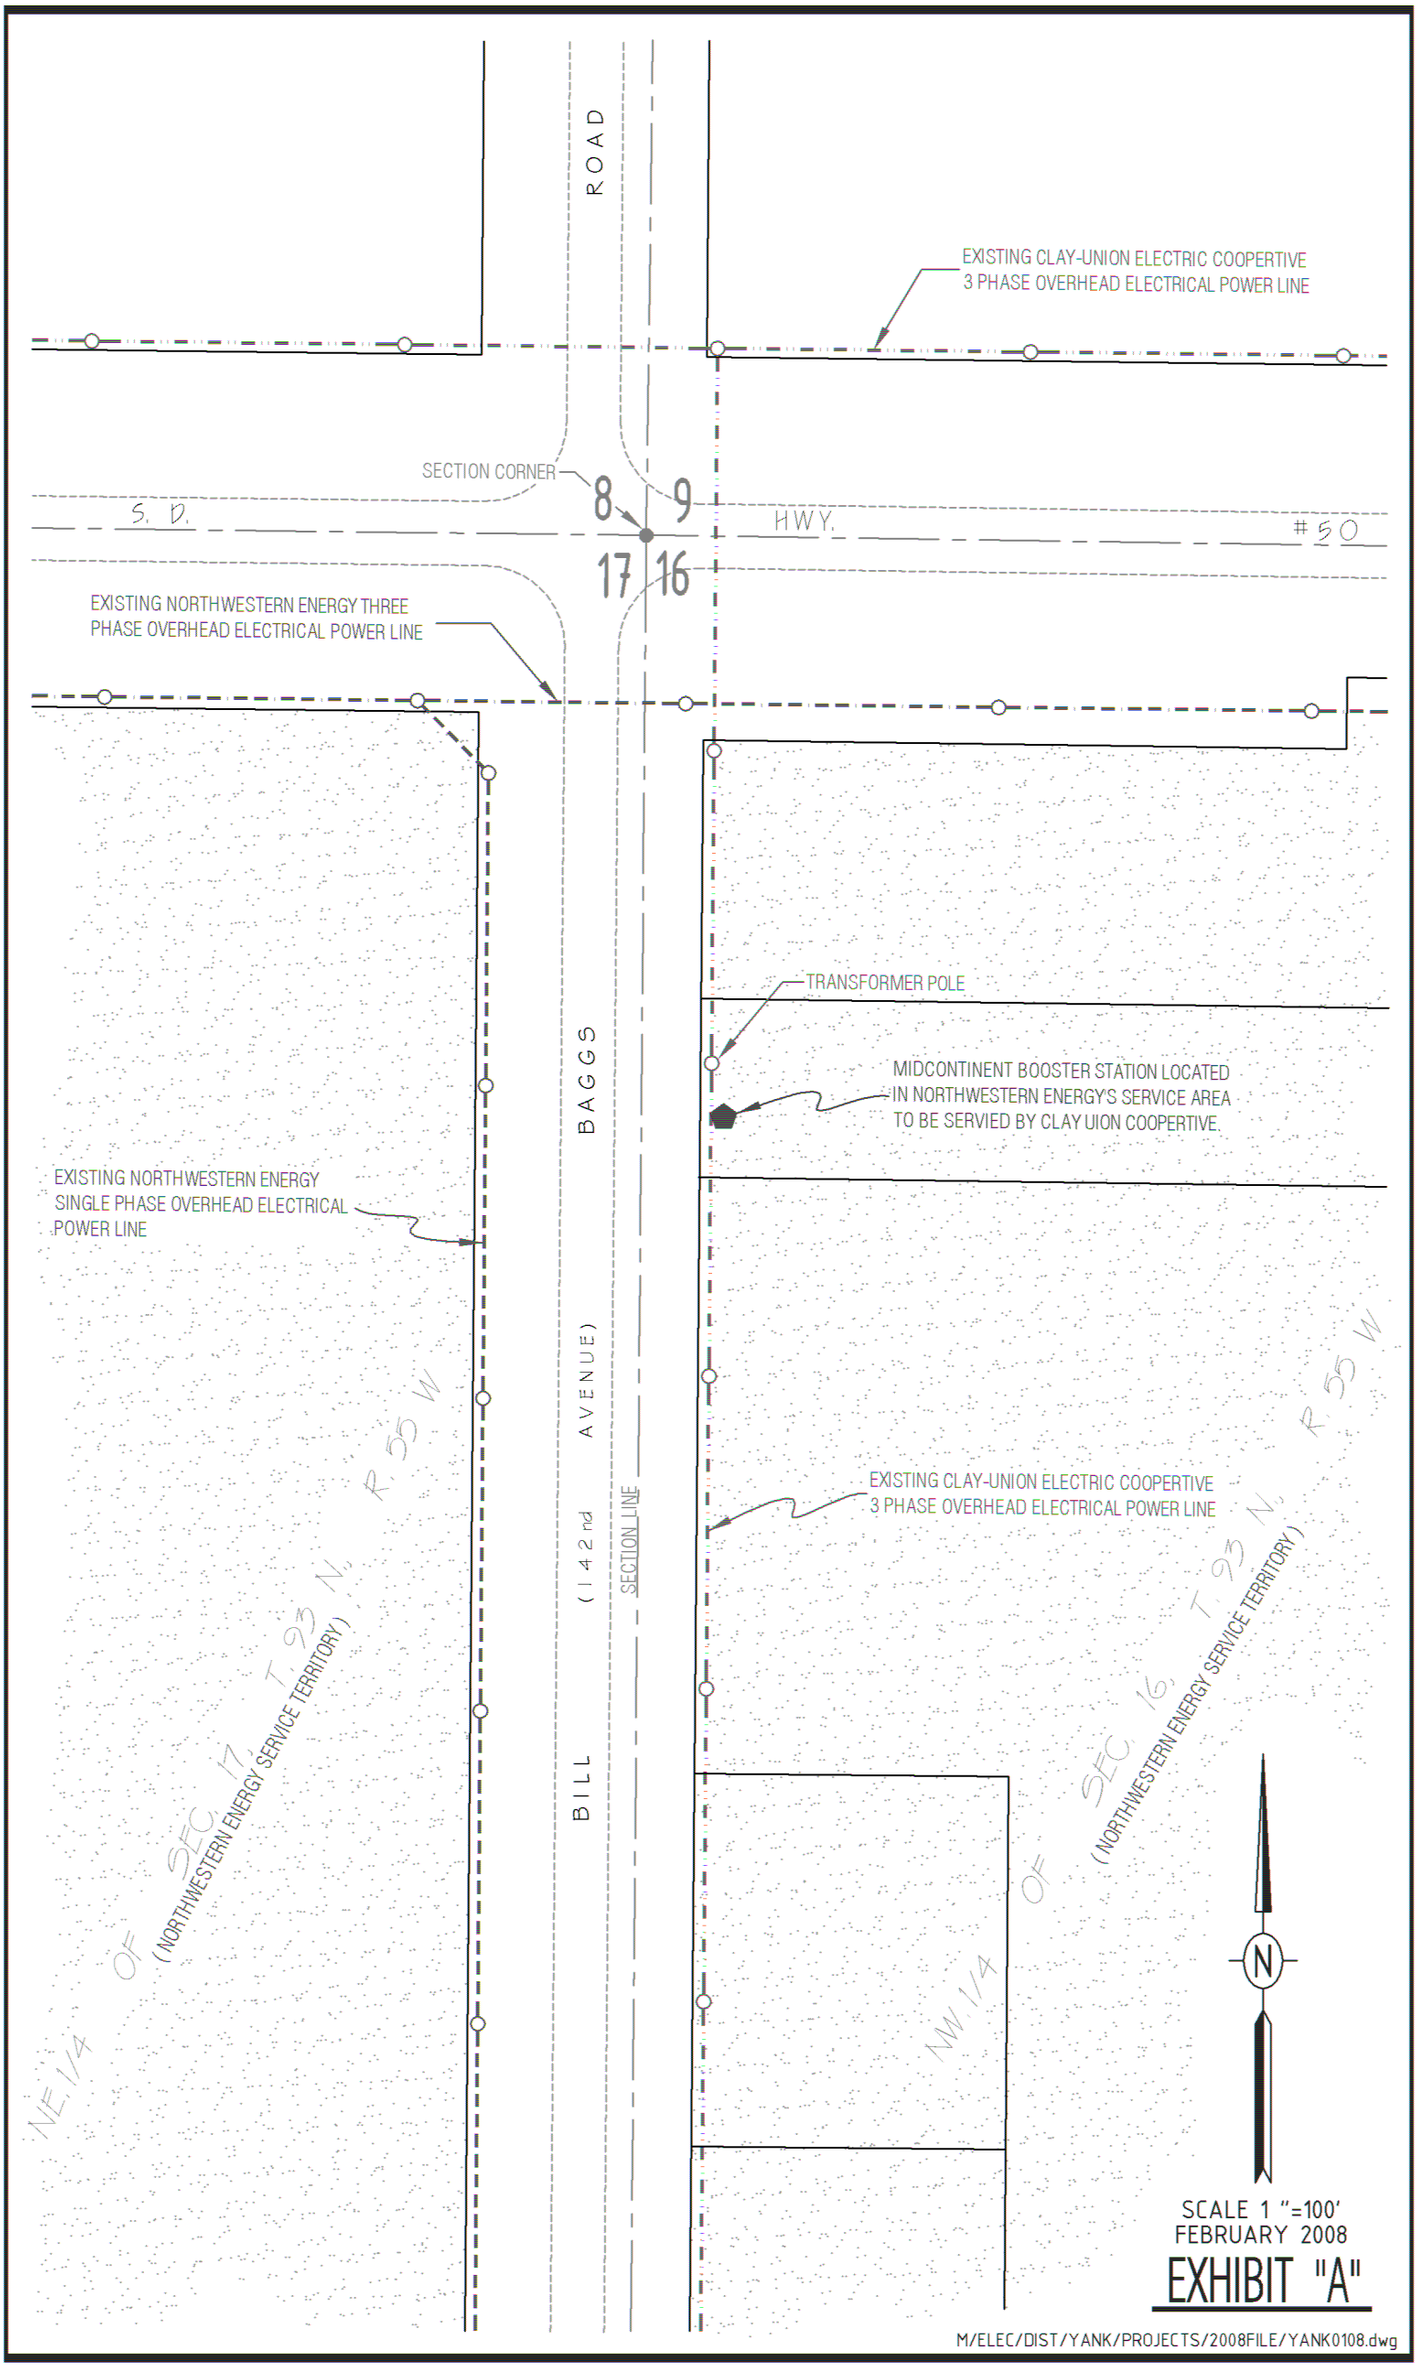
ROAD
EXISTING CLAY-UNION ELECTRIC COOPERTIVE
3 PHASE OVERHEAD ELECTRICAL POWER LINE
SECTION CORNER
8
9
S. D.
HWY.
#50
17
16
EXISTING NORTHWESTERN ENERGY THREE
PHASE OVERHEAD ELECTRICAL POWER LINE
TRANSFORMER POLE
MIDCONTINENT BOOSTER STATION LOCATED
IN NORTHWESTERN ENERGY'S SERVICE AREA
TO BE SERVIED BY CLAY UION COOPERTIVE.
BAGGS
EXISTING NORTHWESTERN ENERGY
SINGLE PHASE OVERHEAD ELECTRICAL
POWER LINE
AVENUE)
(142nd
SECTION LINE
BILL
EXISTING CLAY-UNION ELECTRIC COOPERTIVE
3 PHASE OVERHEAD ELECTRICAL POWER LINE
NE.1/4 OF SEC. 17, T. 93 N., R. 55 W
(NORTHWESTERN ENERGY SERVICE TERRITORY)
NW.1/4 OF SEC. 16, T. 93 N., R. 55 W
(NORTHWESTERN ENERGY SERVICE TERRITORY)
N
SCALE 1 "=100'
FEBRUARY 2008
EXHIBIT "A"
M/ELEC/DIST/YANK/PROJECTS/2008FILE/YANK0108.dwg