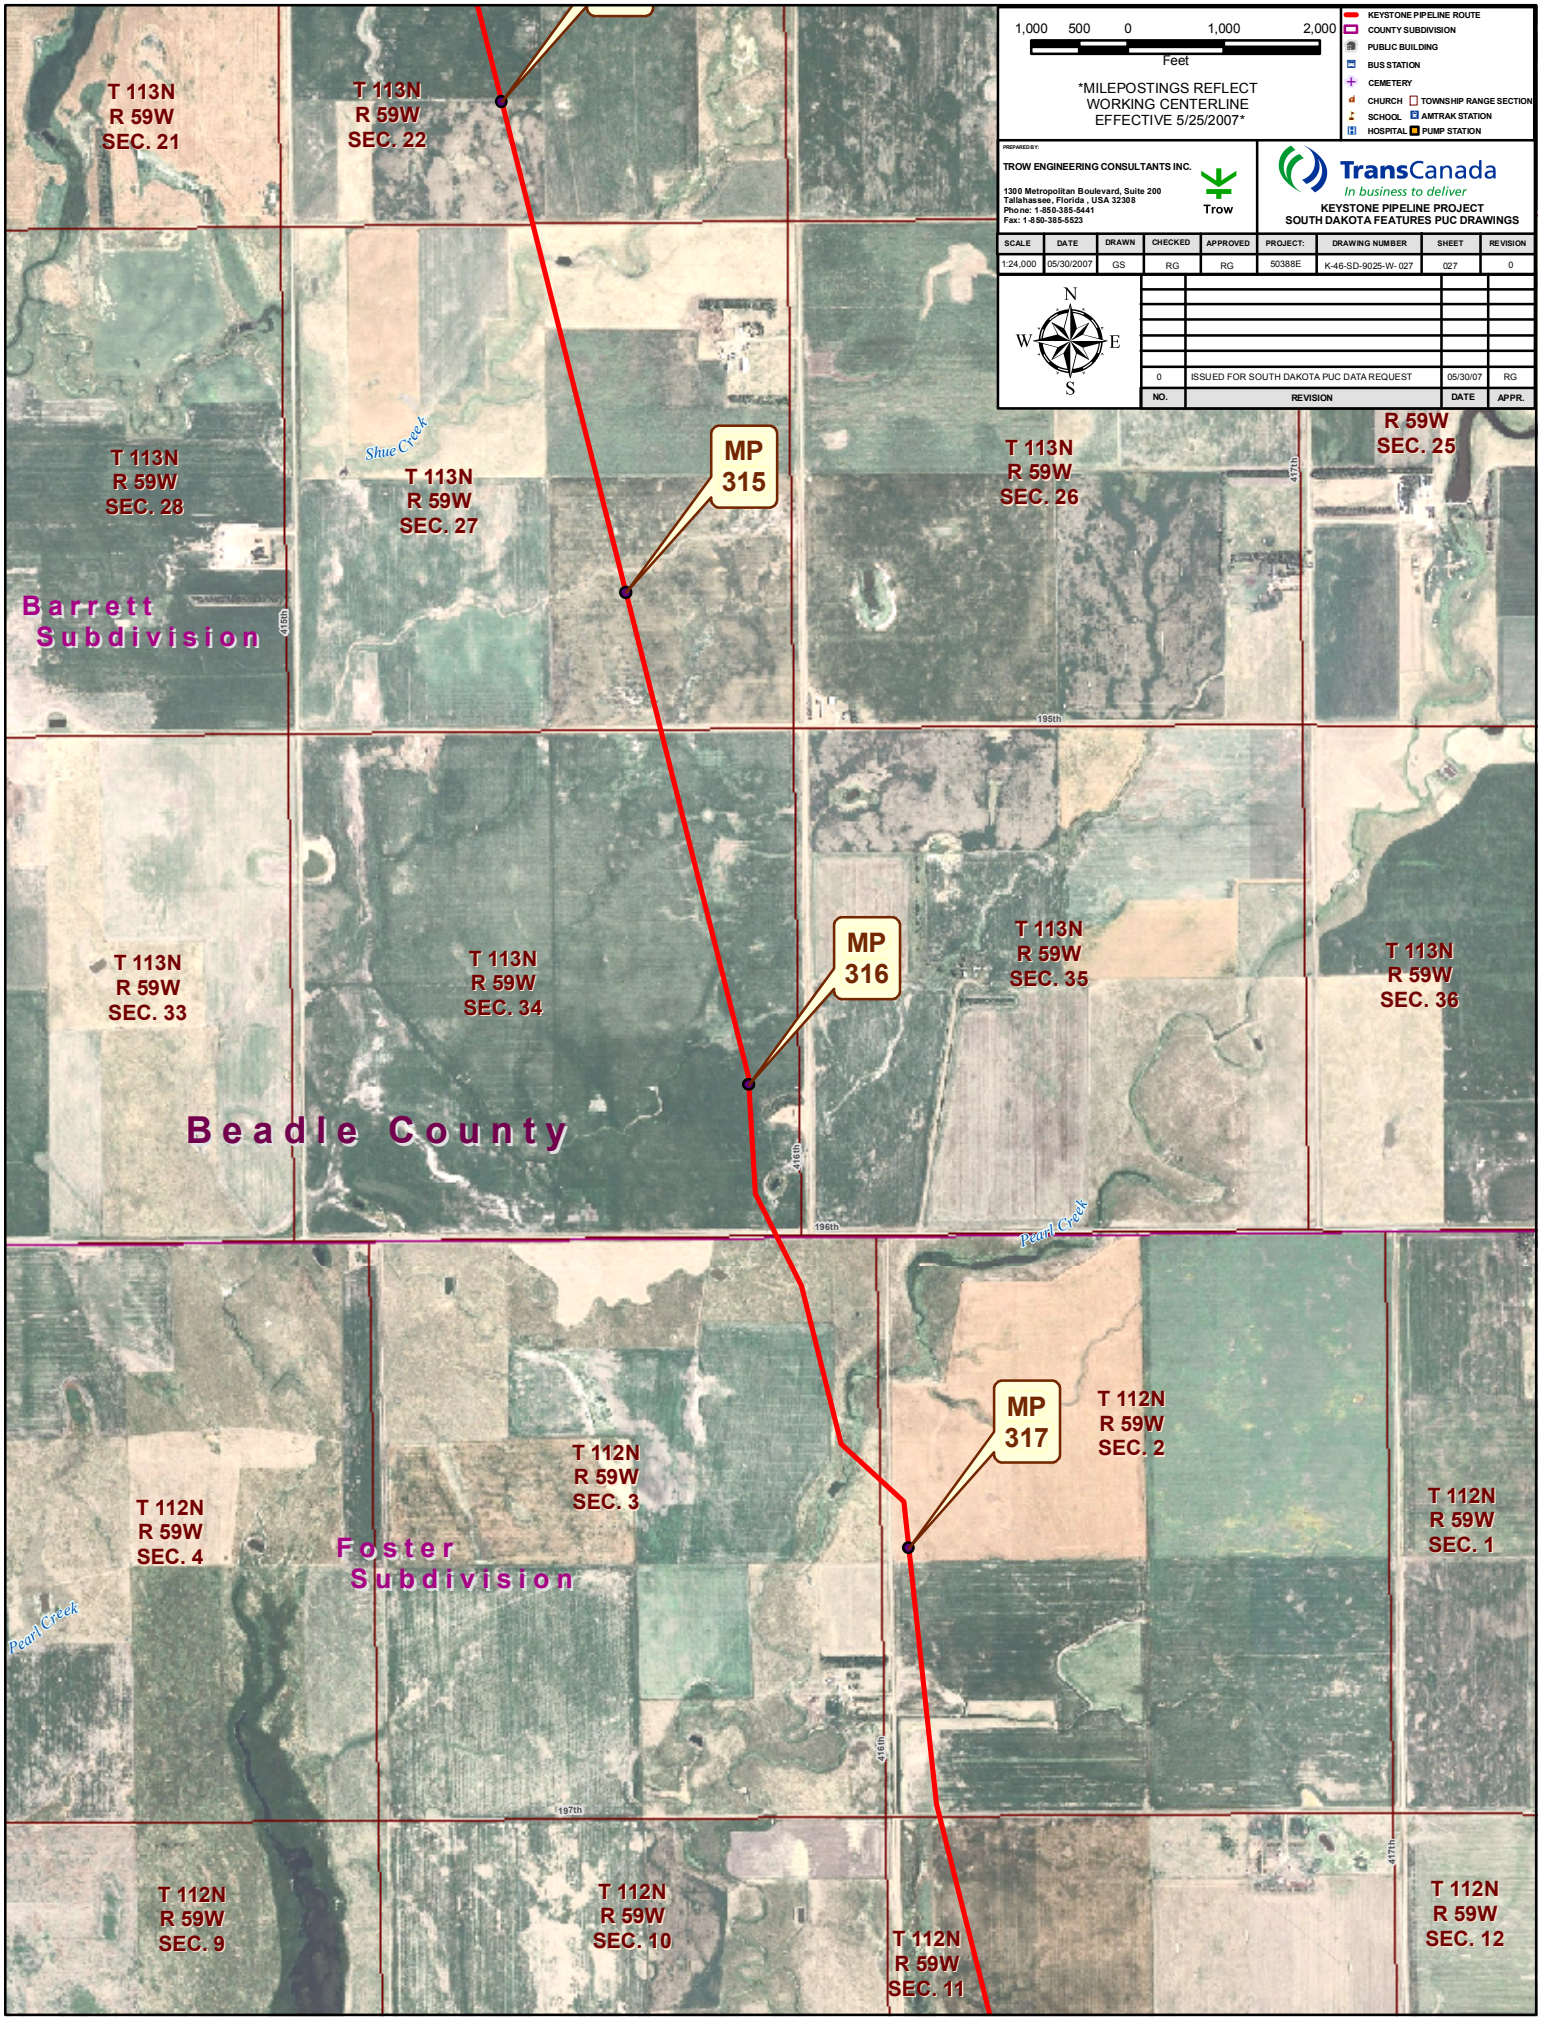
1,000 500 0 1,000 2,000
Feet
*MILEPOSTINGS REFLECT WORKING CENTERLINE EFFECTIVE 5/25/2007*
KEYSTONE PIPELINE ROUTE
COUNTY SUBDIVISION
PUBLIC BUILDING
BUS STATION
CEMETERY
CHURCH
TOWNSHIP RANGE SECTION
SCHOOL
AMTRAK STATION
HOSPITAL
PUMP STATION
PREPARED BY:
TROW ENGINEERING CONSULTANTS INC.
1300 Metropolitan Boulevard, Suite 200
Tallahassee, Florida , USA 32308
Phone: 1-850-385-5441
Fax: 1-850-385-5523
Trow
TransCanada
In business to deliver
KEYSTONE PIPELINE PROJECT
SOUTH DAKOTA FEATURES PUC DRAWINGS
SCALE 1:24,000
DATE 05/30/2007
DRAWN GS
CHECKED RG
APPROVED RG
PROJECT: 50388E
DRAWING NUMBER K-46-SD-9025-W- 027
SHEET 027
REVISION 0
N
W
E
S
0 ISSUED FOR SOUTH DAKOTA PUC DATA REQUEST 05/30/07 RG
NO. REVISION DATE APPR.
T 113N R 59W SEC. 21
T 113N R 59W SEC. 22
T 113N R 59W SEC. 28
T 113N R 59W SEC. 27
T 113N R 59W SEC. 26
R 59W SEC. 25
Shue Creek
MP 315
Barrett Subdivision
416th
417th
195th
T 113N R 59W SEC. 33
T 113N R 59W SEC. 34
T 113N R 59W SEC. 35
T 113N R 59W SEC. 36
MP 316
Beadle County
416th
196th
Pearl Creek
T 112N R 59W SEC. 4
T 112N R 59W SEC. 3
T 112N R 59W SEC. 2
T 112N R 59W SEC. 1
MP 317
Foster Subdivision
Pearl Creek
416th
197th
417th
T 112N R 59W SEC. 9
T 112N R 59W SEC. 10
T 112N R 59W SEC. 11
T 112N R 59W SEC. 12