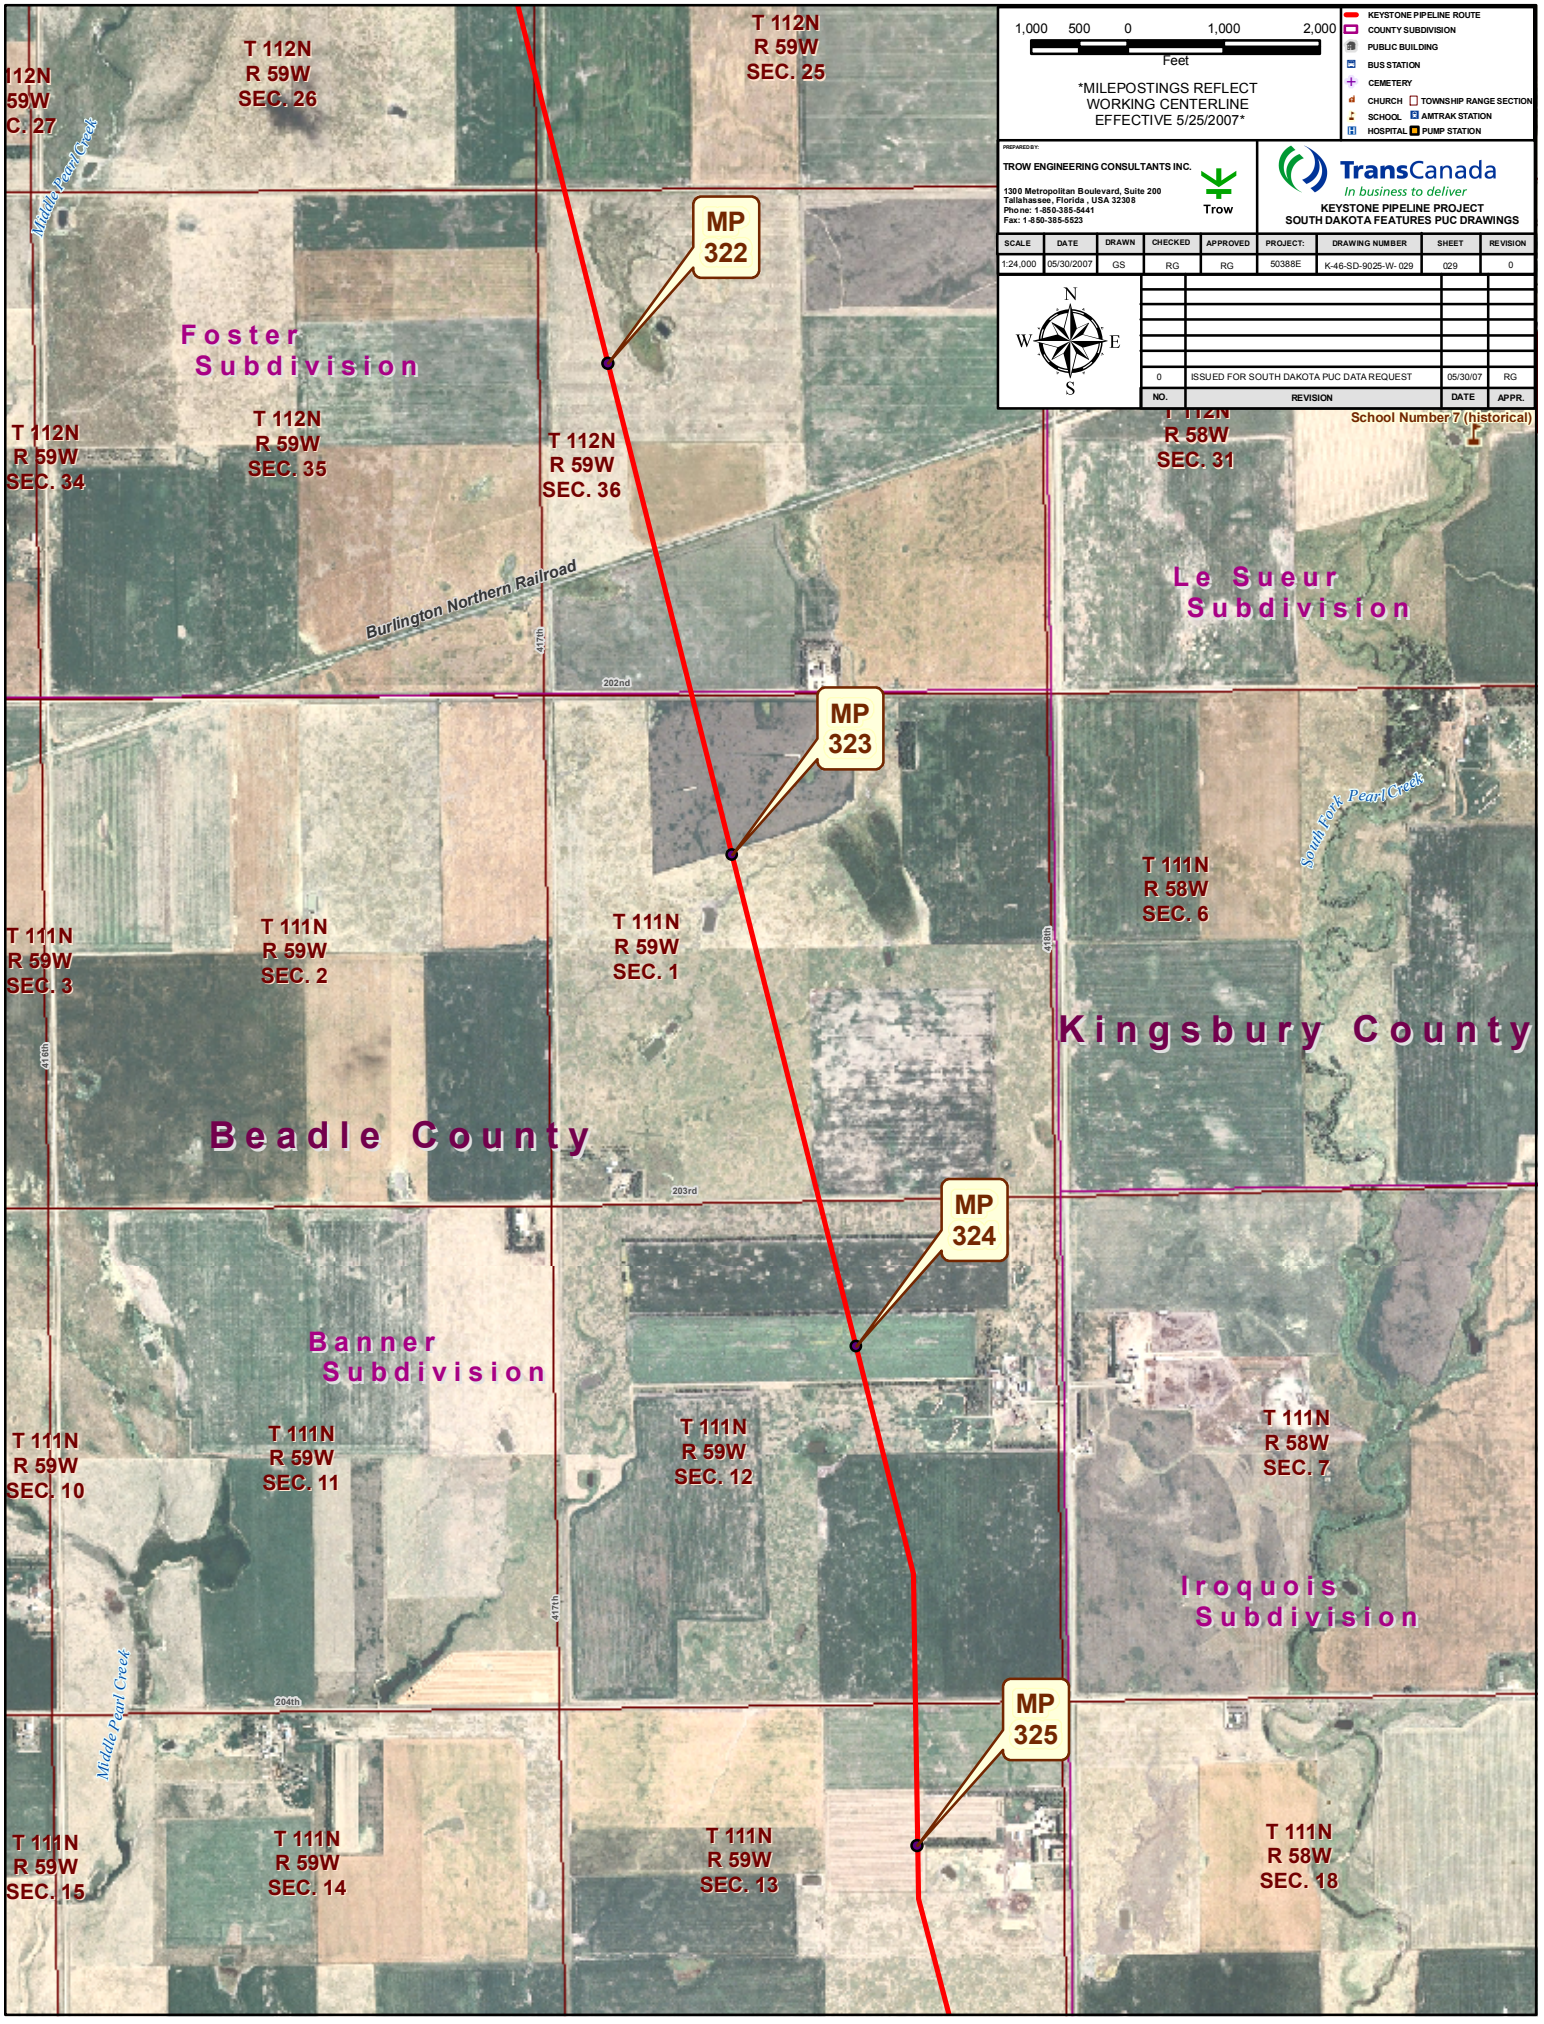
1,000 500 0 1,000 2,000
Feet
MILEPOSTINGS REFLECT WORKING CENTERLINE EFFECTIVE 5/25/2007
KEYSTONE PIPELINE ROUTE
COUNTY SUBDIVISION
PUBLIC BUILDING
BUS STATION
CEMETERY
CHURCH
TOWNSHIP RANGE SECTION
SCHOOL
AMTRAK STATION
HOSPITAL
PUMP STATION
PREPARED BY:
TROW ENGINEERING CONSULTANTS INC.
1300 Metropolitan Boulevard, Suite 200
Tallahassee, Florida , USA 32308
Phone: 1-850-385-5441
Fax: 1-850-385-5523
Trow
TransCanada
In business to deliver
KEYSTONE PIPELINE PROJECT
SOUTH DAKOTA FEATURES PUC DRAWINGS
SCALE 1:24,000
DATE 05/30/2007
DRAWN GS
CHECKED RG
APPROVED RG
PROJECT: 50388E
DRAWING NUMBER K-46-SD-9025-W- 029
SHEET 029
REVISION 0
N
W
E
S
0 ISSUED FOR SOUTH DAKOTA PUC DATA REQUEST 05/30/07 RG
NO. REVISION DATE APPR.
T 112N R 59W SEC. 26
T 112N R 59W SEC. 25
T 112N R 59W C. 27
Middle Pearl Creek
MP 322
Foster Subdivision
T 112N R 59W SEC. 34
T 112N R 59W SEC. 35
T 112N R 59W SEC. 36
T 112N R 58W SEC. 31
School Number 7 (historical)
Burlington Northern Railroad
Le Sueur Subdivision
417th
202nd
MP 323
South Fork Pearl Creek
T 111N R 58W SEC. 6
T 111N R 59W SEC. 3
T 111N R 59W SEC. 2
T 111N R 59W SEC. 1
418th
Kingsbury County
416th
Beadle County
203rd
MP 324
Banner Subdivision
T 111N R 59W SEC. 10
T 111N R 59W SEC. 11
T 111N R 59W SEC. 12
T 111N R 58W SEC. 7
Iroquois Subdivision
417th
Middle Pearl Creek
204th
MP 325
T 111N R 59W SEC. 15
T 111N R 59W SEC. 14
T 111N R 59W SEC. 13
T 111N R 58W SEC. 18