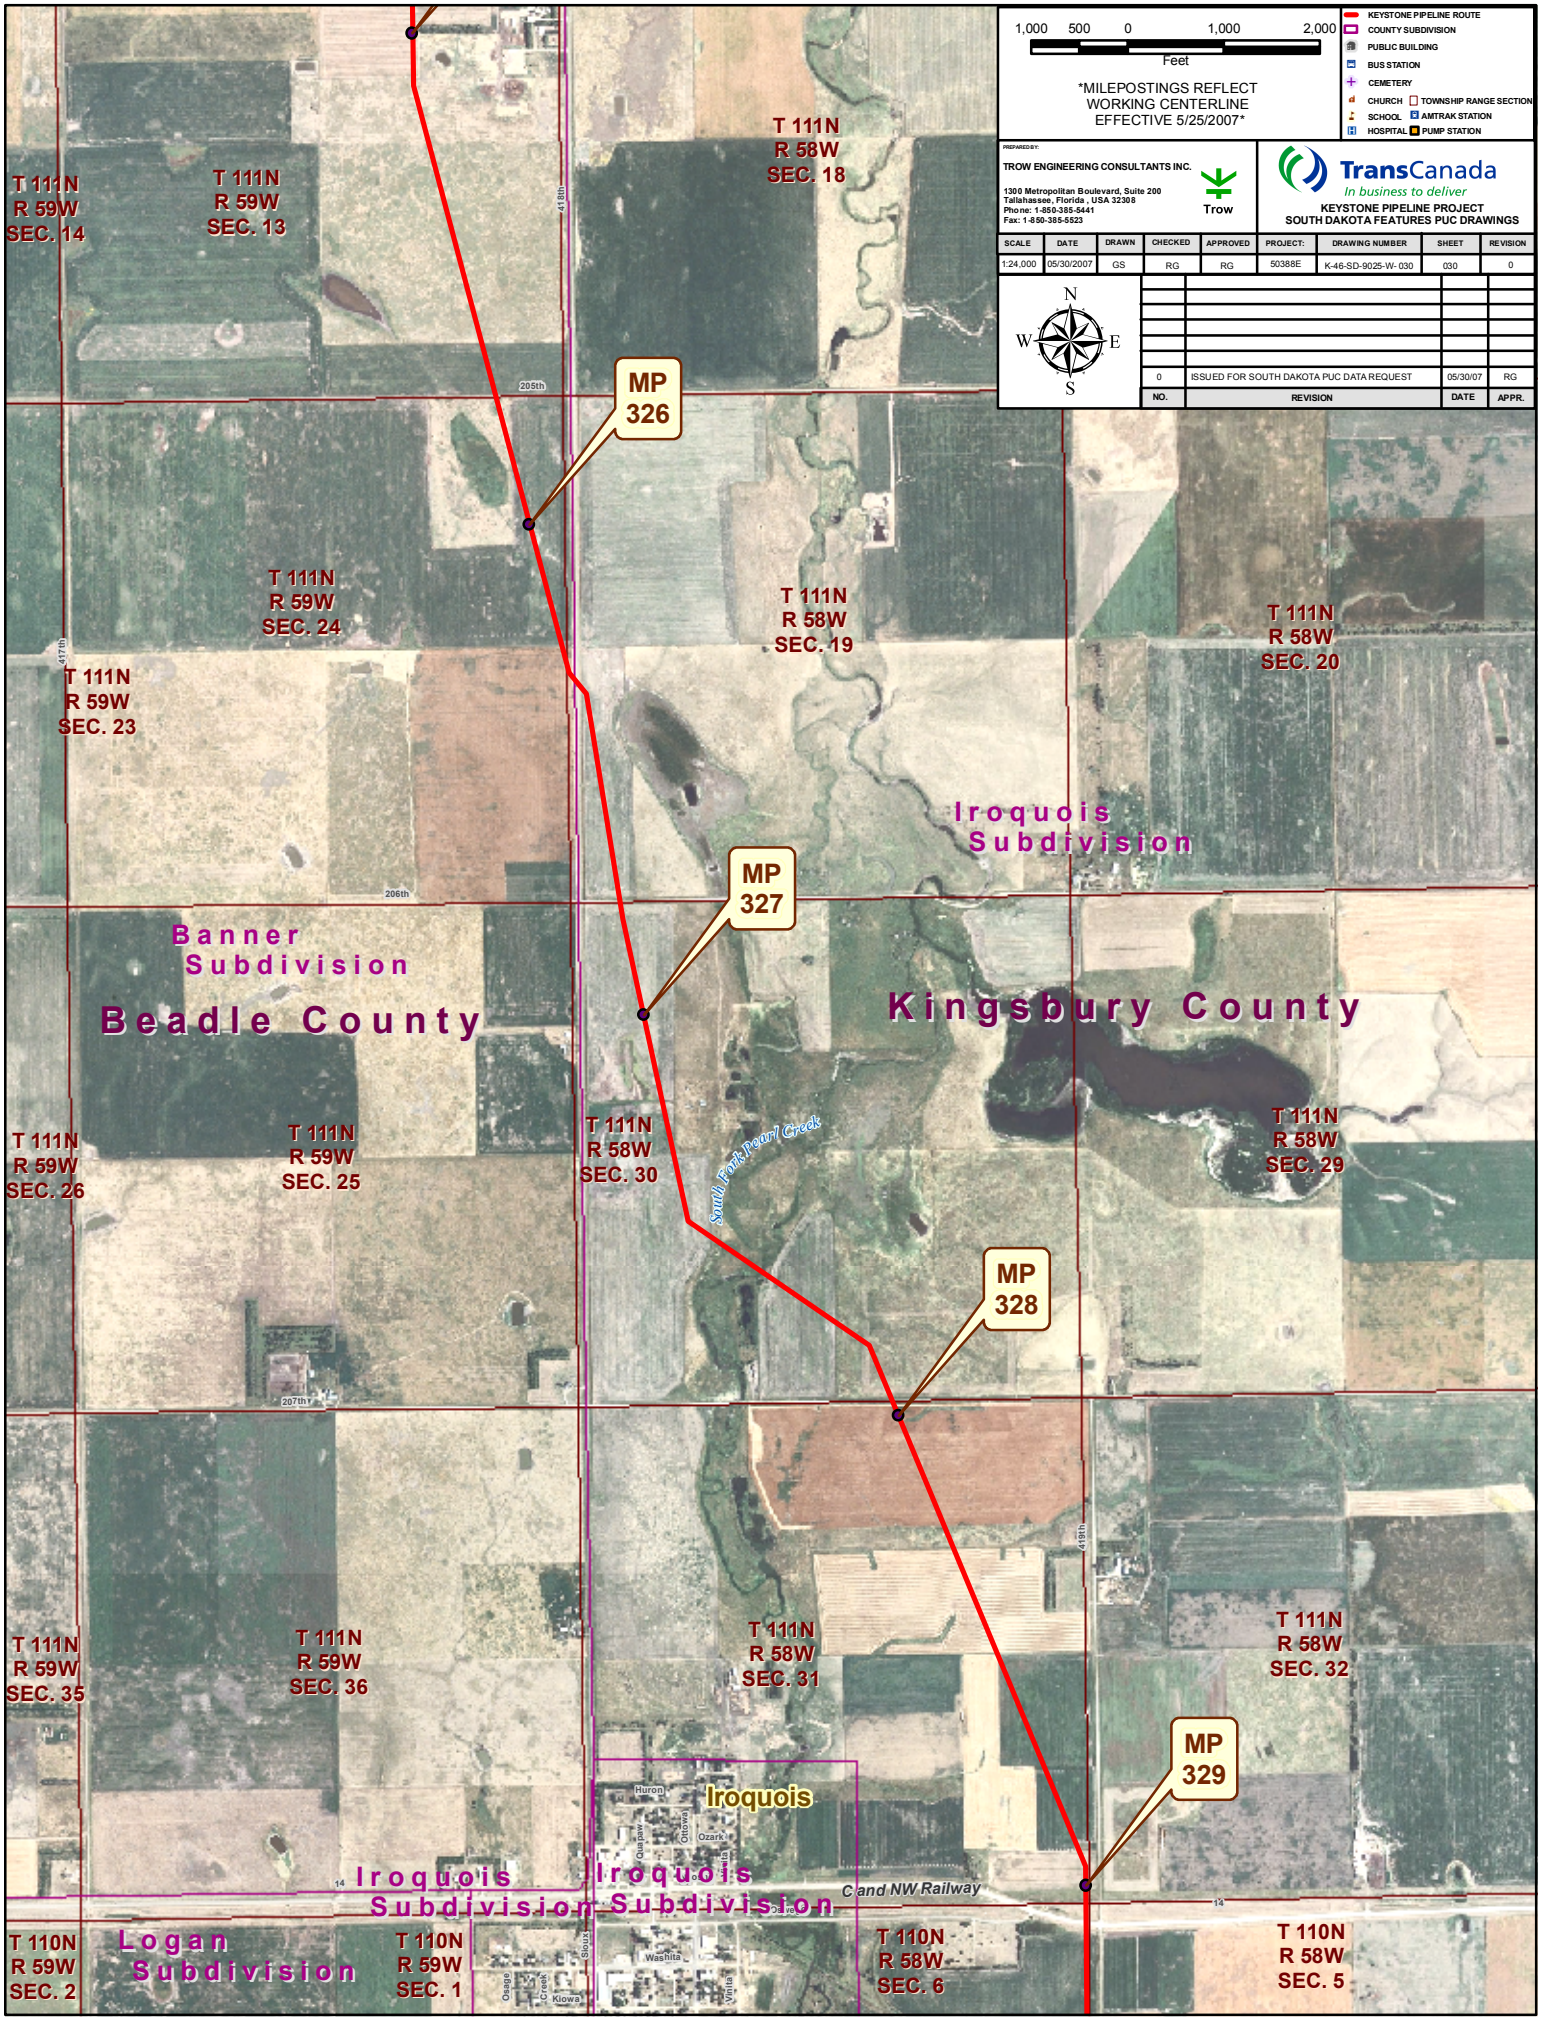
1,000 500 0 1,000 2,000
Feet
MILEPOSTINGS REFLECT WORKING CENTERLINE EFFECTIVE 5/25/2007
KEYSTONE PIPELINE ROUTE
COUNTY SUBDIVISION
PUBLIC BUILDING
BUS STATION
CEMETERY
CHURCH
TOWNSHIP RANGE SECTION
SCHOOL
AMTRAK STATION
HOSPITAL
PUMP STATION
PREPARED BY:
TROW ENGINEERING CONSULTANTS INC.
1300 Metropolitan Boulevard, Suite 200
Tallahassee, Florida , USA 32308
Phone: 1-850-385-5441
Fax: 1-850-385-5523
Trow
TransCanada
In business to deliver
KEYSTONE PIPELINE PROJECT
SOUTH DAKOTA FEATURES PUC DRAWINGS
SCALE 1:24,000
DATE 05/30/2007
DRAWN GS
CHECKED RG
APPROVED RG
PROJECT: 50388E
DRAWING NUMBER K-46-SD-9025-W- 030
SHEET 030
REVISION 0
N
W
E
S
0 ISSUED FOR SOUTH DAKOTA PUC DATA REQUEST 05/30/07 RG
NO. REVISION DATE APPR.
T 111N R 59W SEC. 14
T 111N R 59W SEC. 13
T 111N R 58W SEC. 18
MP 326
T 111N R 59W SEC. 24
T 111N R 58W SEC. 19
T 111N R 58W SEC. 20
T 111N R 59W SEC. 23
Iroquois Subdivision
MP 327
Banner Subdivision
Beadle County
Kingsbury County
T 111N R 59W SEC. 26
T 111N R 59W SEC. 25
T 111N R 58W SEC. 30
South Fork Pearl Creek
T 111N R 58W SEC. 29
MP 328
T 111N R 59W SEC. 35
T 111N R 59W SEC. 36
T 111N R 58W SEC. 31
T 111N R 58W SEC. 32
MP 329
Iroquois
Iroquois Subdivision
Iroquois Subdivision
C and NW Railway
T 110N R 59W SEC. 2
Logan Subdivision
T 110N R 59W SEC. 1
T 110N R 58W SEC. 6
T 110N R 58W SEC. 5
205th
206th
207th
417th
418th
419th
Huron
Ottawa
Ozark
Washita
Osage
Creek
Kiowa
Ponca
Yuma