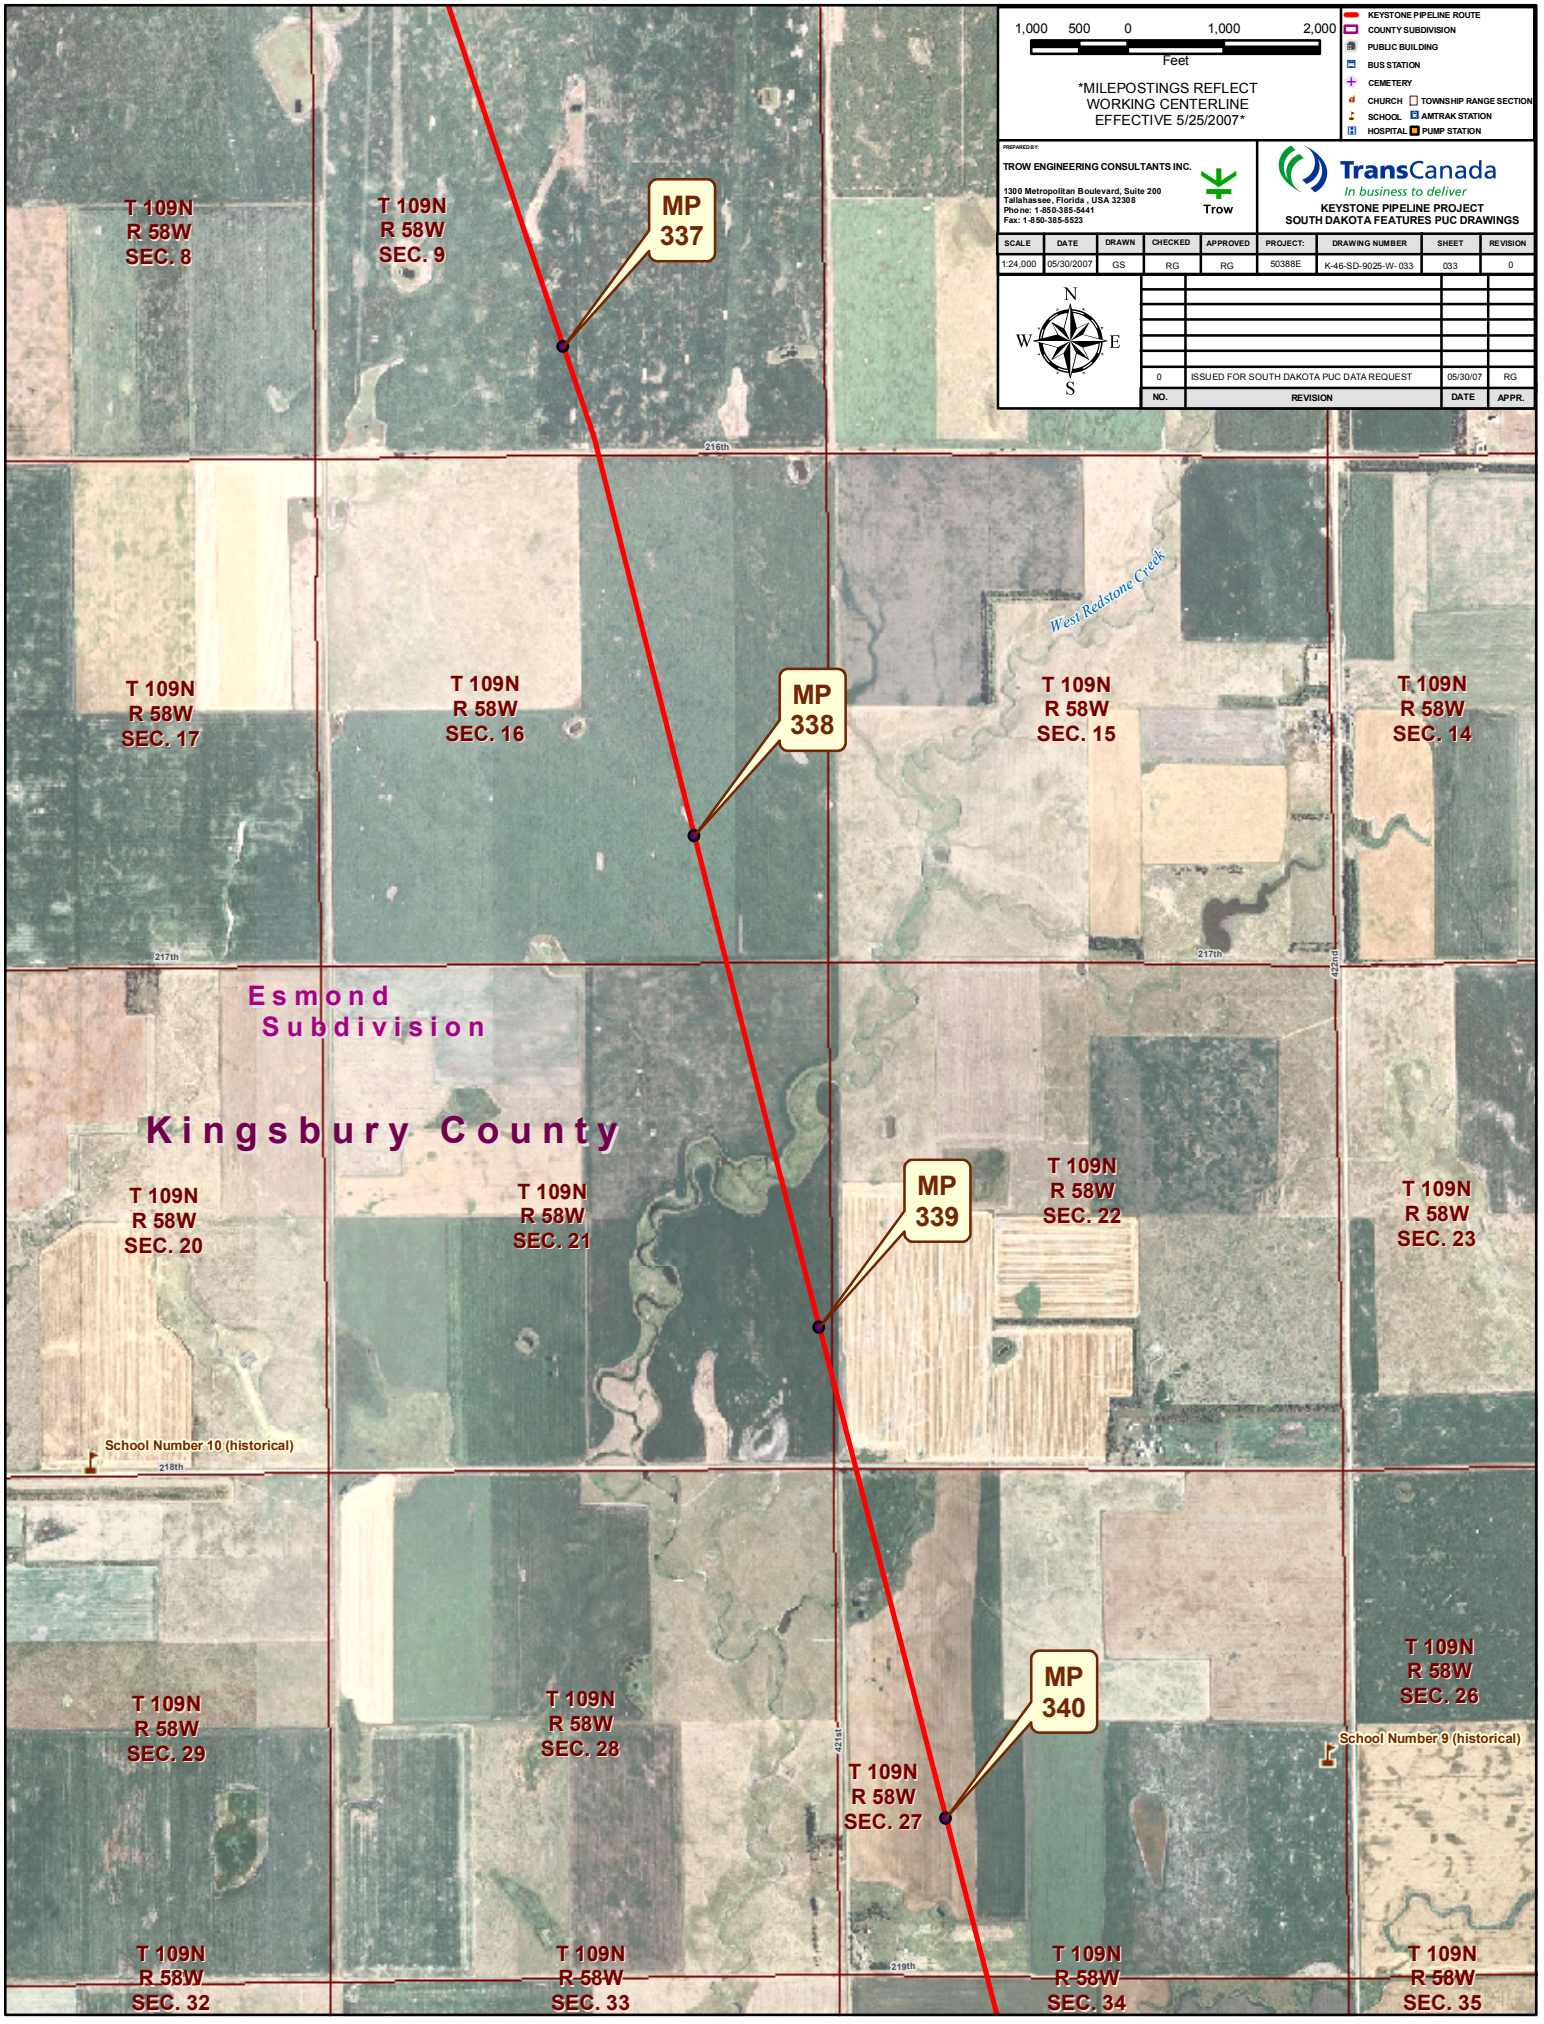
1,000 500 0 1,000 2,000
Feet
MILEPOSTINGS REFLECT WORKING CENTERLINE EFFECTIVE 5/25/2007
KEYSTONE PIPELINE ROUTE
COUNTY SUBDIVISION
PUBLIC BUILDING
BUS STATION
CEMETERY
CHURCH
TOWNSHIP RANGE SECTION
SCHOOL
AMTRAK STATION
HOSPITAL
PUMP STATION
PREPARED BY:
TROW ENGINEERING CONSULTANTS INC.
1300 Metropolitan Boulevard, Suite 200
Tallahassee, Florida , USA 32308
Phone: 1-850-385-5441
Fax: 1-850-385-5523
Trow
TransCanada
In business to deliver
KEYSTONE PIPELINE PROJECT
SOUTH DAKOTA FEATURES PUC DRAWINGS
SCALE 1:24,000
DATE 05/30/2007
DRAWN GS
CHECKED RG
APPROVED RG
PROJECT: 50388E
DRAWING NUMBER K-46-SD-9025-W- 033
SHEET 033
REVISION 0
N
W
E
S
0 ISSUED FOR SOUTH DAKOTA PUC DATA REQUEST 05/30/07 RG
NO. REVISION DATE APPR.
MP 337
MP 338
MP 339
MP 340
T 109N R 58W SEC. 8
T 109N R 58W SEC. 9
T 109N R 58W SEC. 17
T 109N R 58W SEC. 16
T 109N R 58W SEC. 15
T 109N R 58W SEC. 14
T 109N R 58W SEC. 20
T 109N R 58W SEC. 21
T 109N R 58W SEC. 22
T 109N R 58W SEC. 23
T 109N R 58W SEC. 29
T 109N R 58W SEC. 28
T 109N R 58W SEC. 27
T 109N R 58W SEC. 26
T 109N R 58W SEC. 32
T 109N R 58W SEC. 33
T 109N R 58W SEC. 34
T 109N R 58W SEC. 35
West Redstone Creek
Esmond Subdivision
Kingsbury County
School Number 10 (historical)
School Number 9 (historical)
216th
217th
217th
422nd
218th
421st
219th