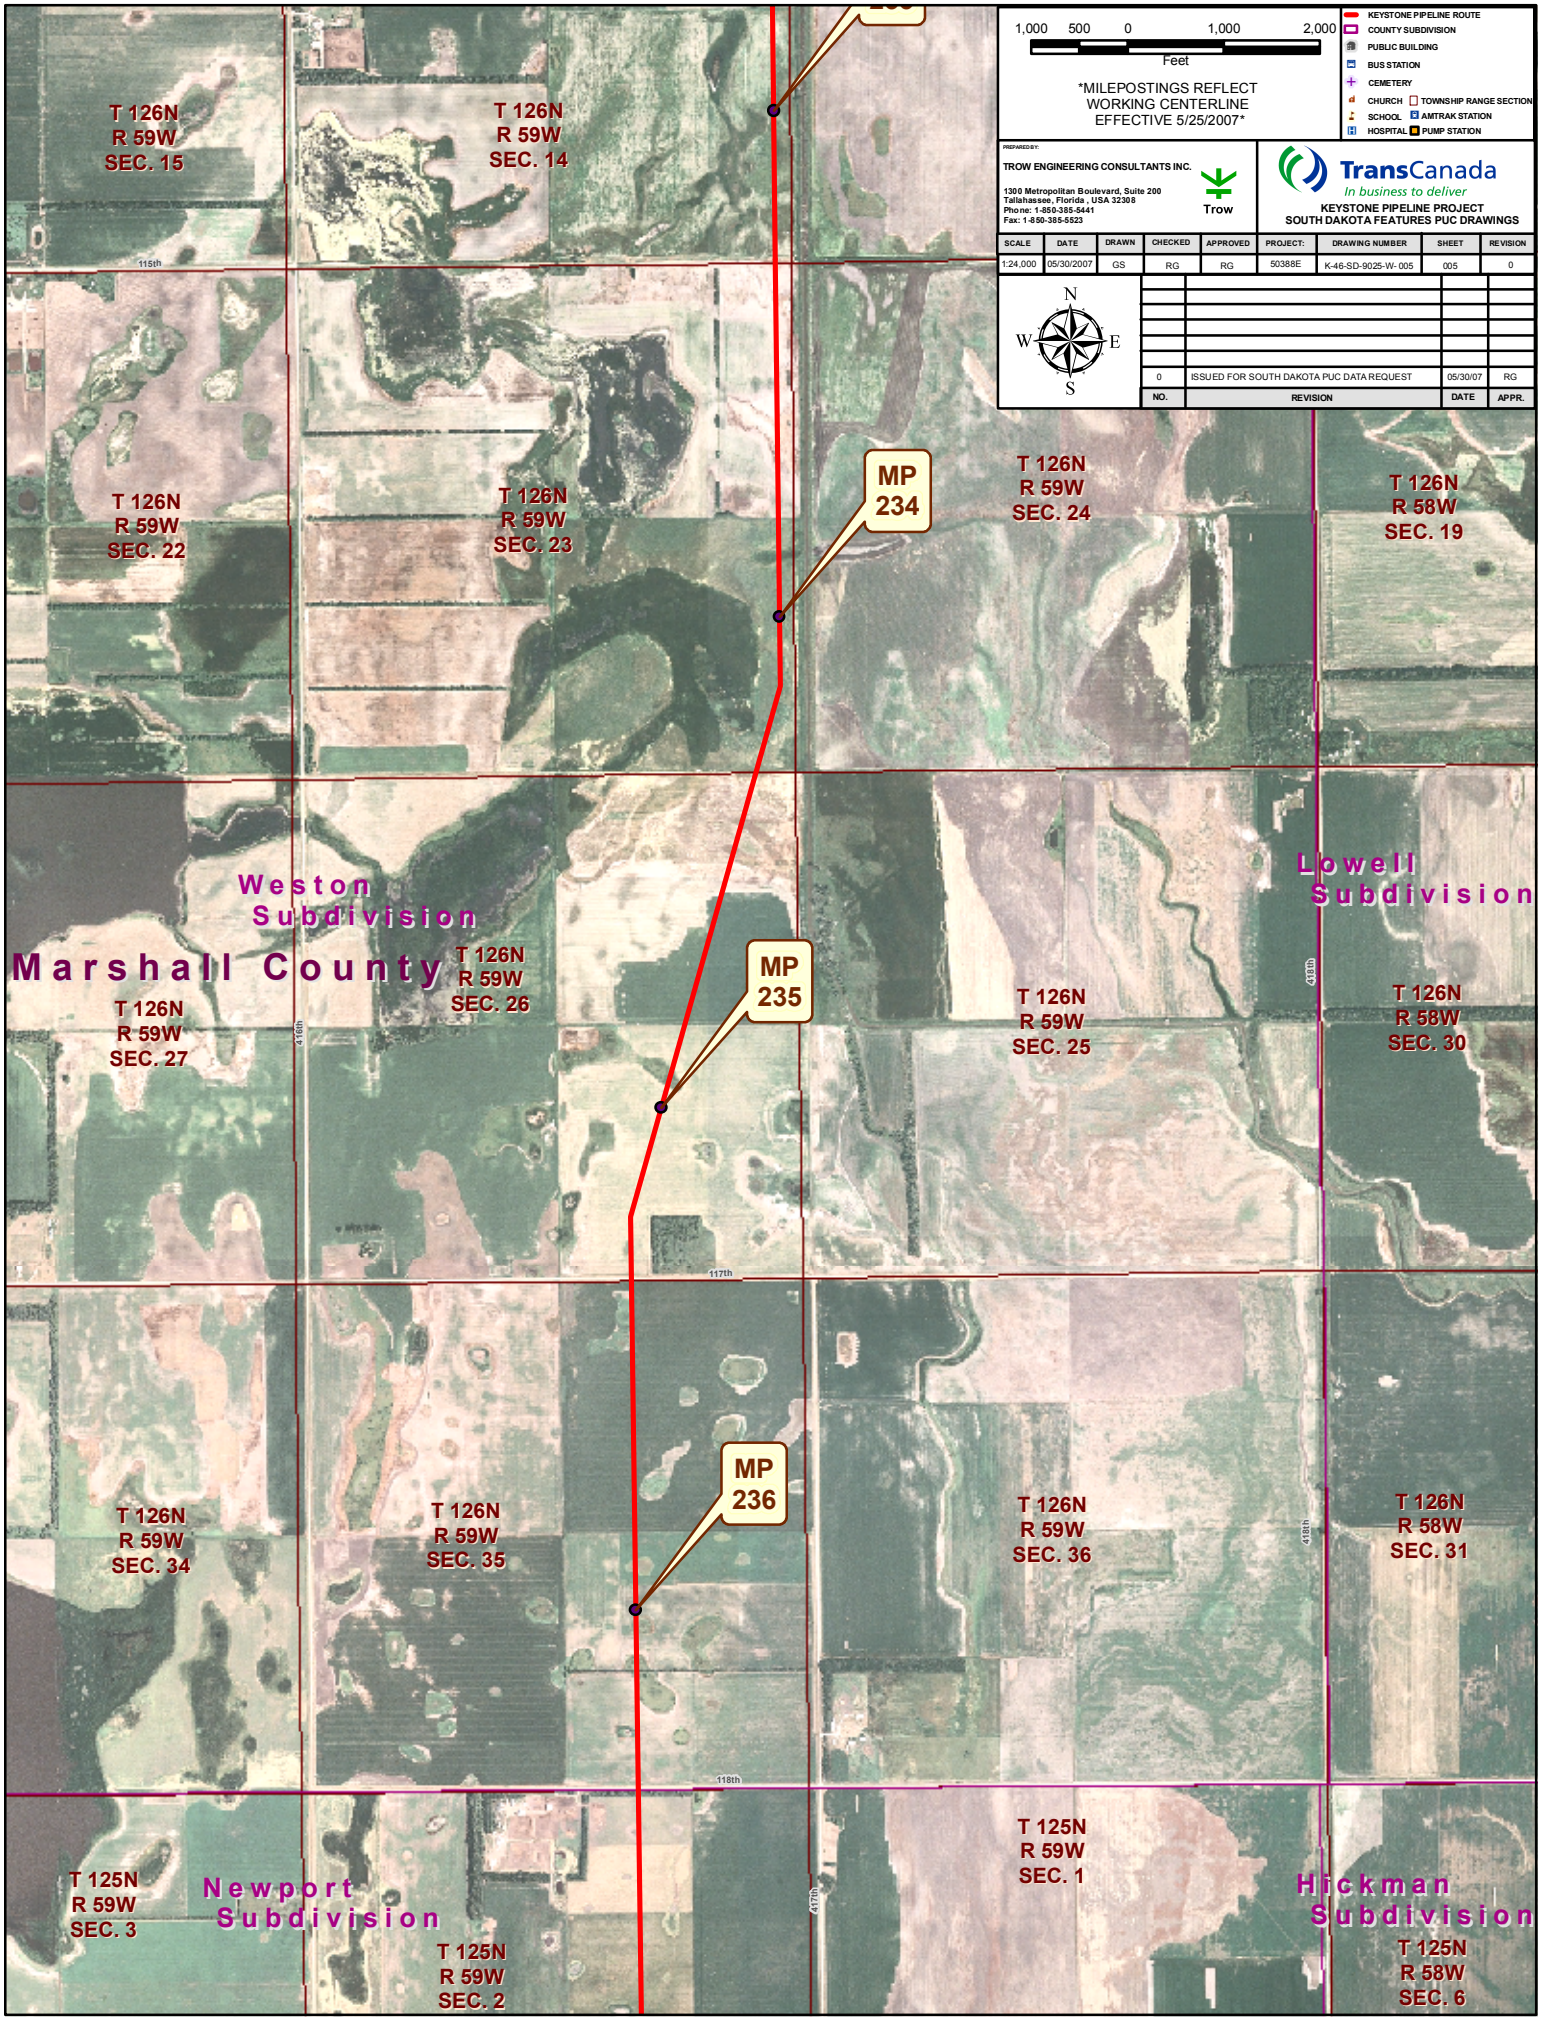
1,000 500 0 1,000 2,000
Feet
MILEPOSTINGS REFLECT WORKING CENTERLINE EFFECTIVE 5/25/2007
KEYSTONE PIPELINE ROUTE
COUNTY SUBDIVISION
PUBLIC BUILDING
BUS STATION
CEMETERY
CHURCH
TOWNSHIP RANGE SECTION
SCHOOL
AMTRAK STATION
HOSPITAL
PUMP STATION
PREPARED BY:
TROW ENGINEERING CONSULTANTS INC.
1300 Metropolitan Boulevard, Suite 200
Tallahassee, Florida , USA 32308
Phone: 1-850-385-5441
Fax: 1-850-385-5523
Trow
TransCanada
In business to deliver
KEYSTONE PIPELINE PROJECT
SOUTH DAKOTA FEATURES PUC DRAWINGS
SCALE 1:24,000
DATE 05/30/2007
DRAWN GS
CHECKED RG
APPROVED RG
PROJECT: 50388E
DRAWING NUMBER K-46-SD-9025-W- 005
SHEET 005
REVISION 0
N
W
E
S
0 ISSUED FOR SOUTH DAKOTA PUC DATA REQUEST 05/30/07 RG
NO. REVISION DATE APPR.
T 126N R 59W SEC. 15
T 126N R 59W SEC. 14
T 126N R 59W SEC. 22
T 126N R 59W SEC. 23
MP 234
T 126N R 59W SEC. 24
T 126N R 58W SEC. 19
Weston Subdivision
Marshall County
T 126N R 59W SEC. 26
T 126N R 59W SEC. 27
MP 235
T 126N R 59W SEC. 25
Lowell Subdivision
T 126N R 58W SEC. 30
MP 236
T 126N R 59W SEC. 34
T 126N R 59W SEC. 35
T 126N R 59W SEC. 36
T 126N R 58W SEC. 31
T 125N R 59W SEC. 3
Newport Subdivision
T 125N R 59W SEC. 2
T 125N R 59W SEC. 1
Hickman Subdivision
T 125N R 58W SEC. 6
115th
116th
117th
118th
416th
417th
418th