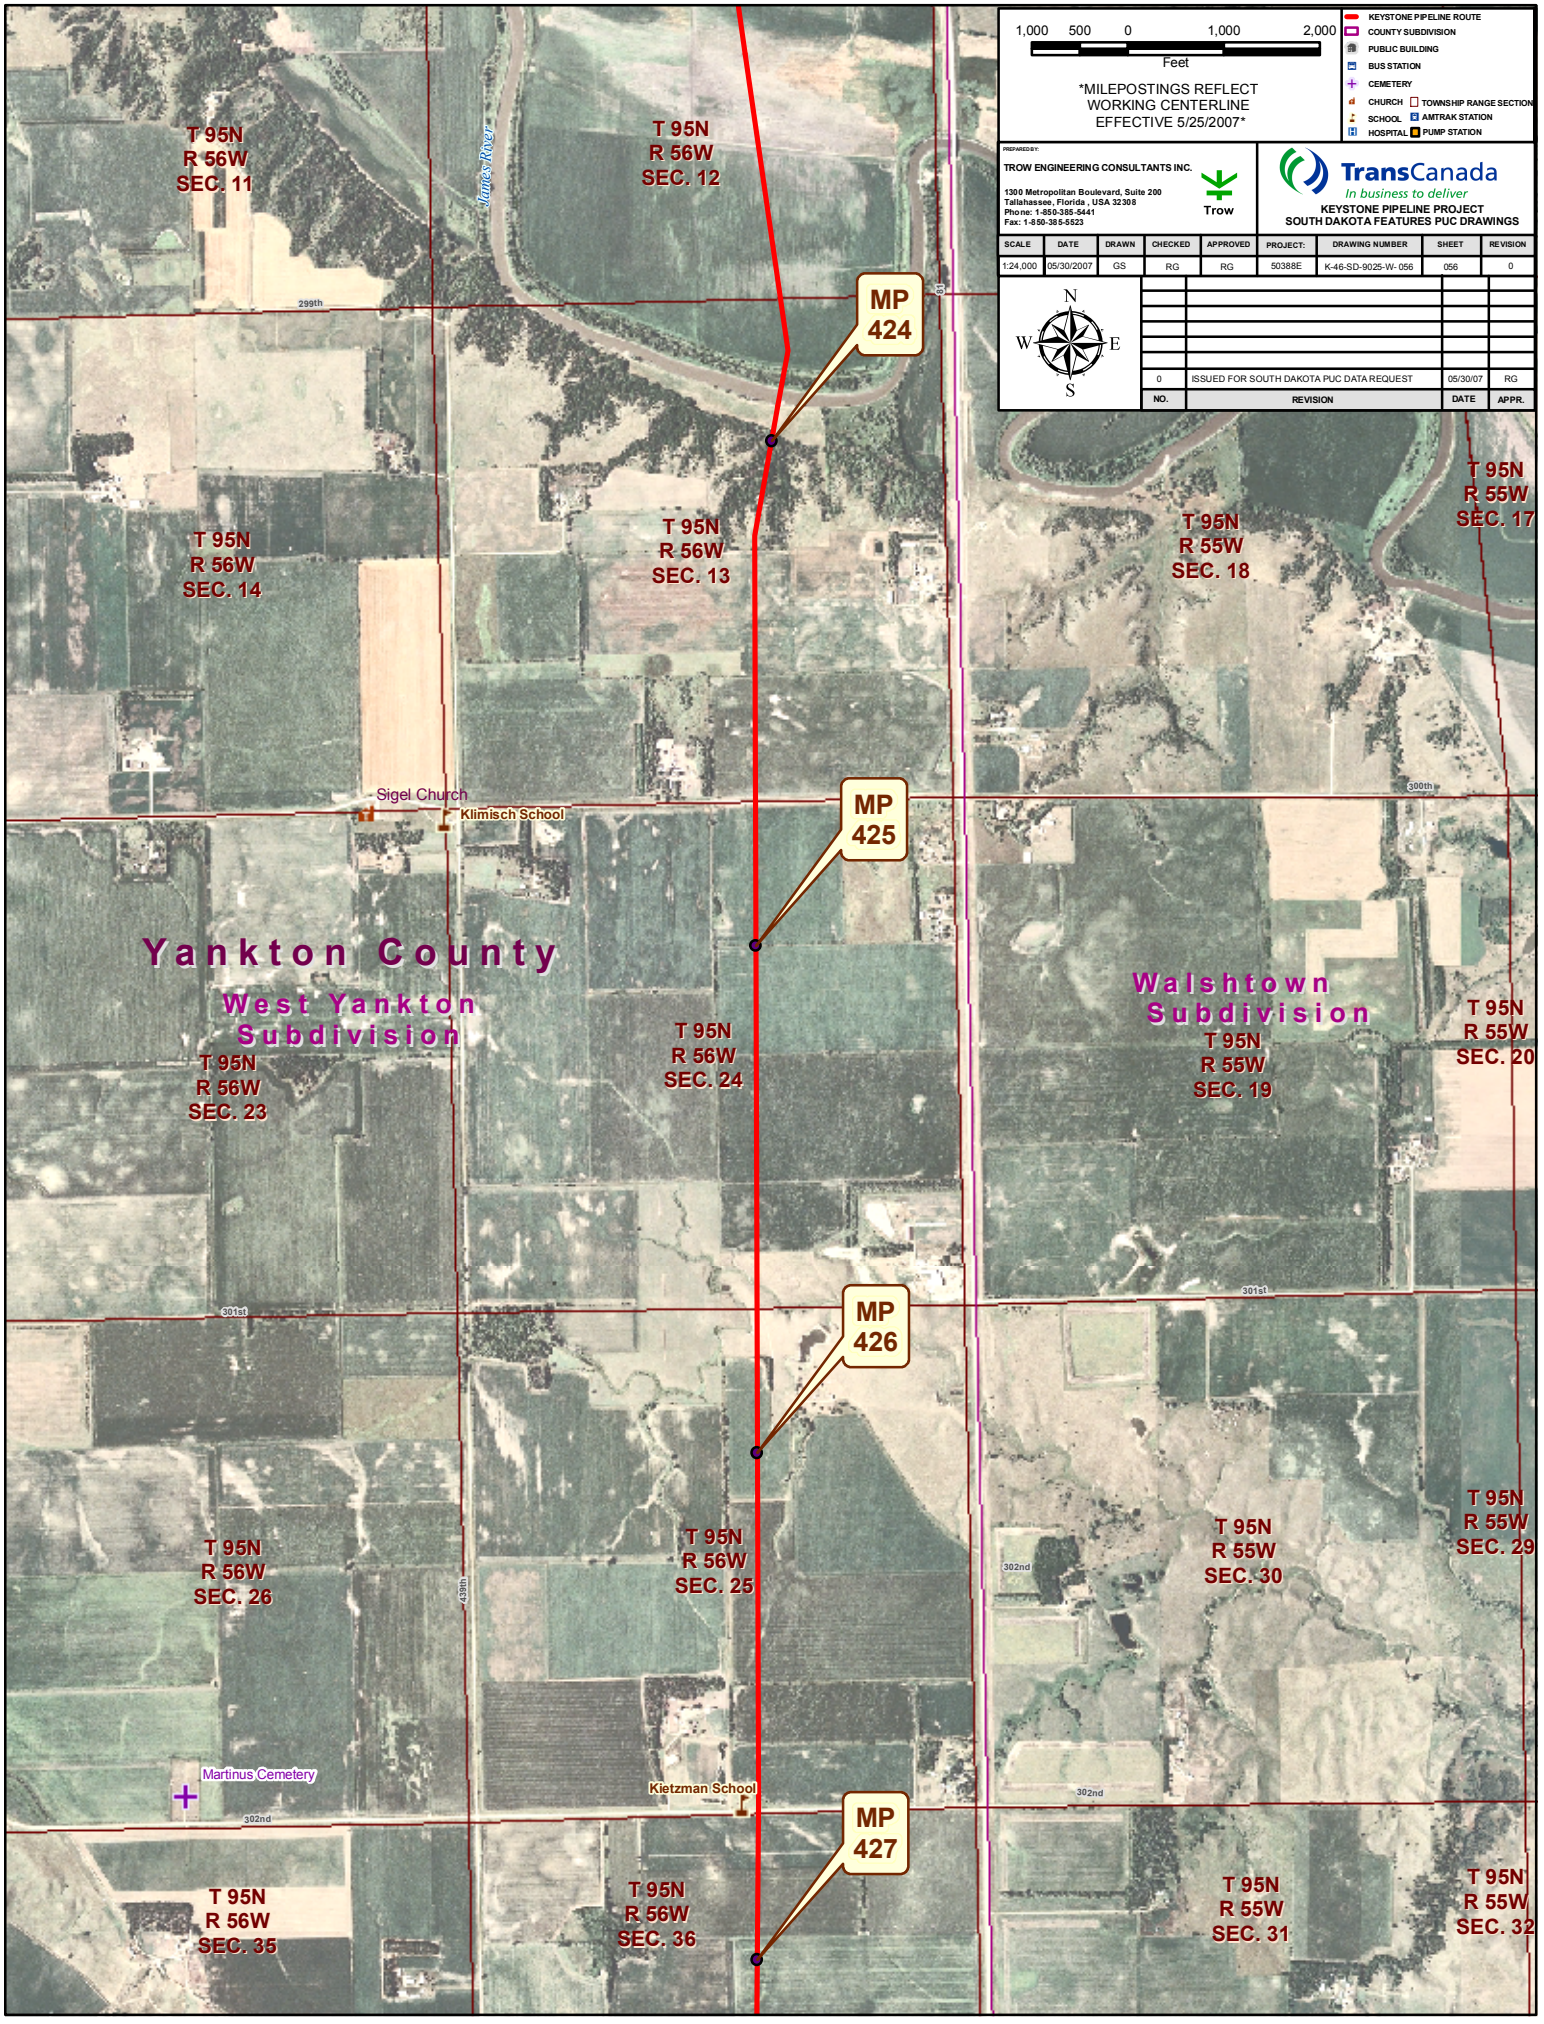
1,000 500 0 1,000 2,000
Feet
MILEPOSTINGS REFLECT WORKING CENTERLINE EFFECTIVE 5/25/2007
KEYSTONE PIPELINE ROUTE
COUNTY SUBDIVISION
PUBLIC BUILDING
BUS STATION
CEMETERY
CHURCH
TOWNSHIP RANGE SECTION
SCHOOL
AMTRAK STATION
HOSPITAL
PUMP STATION
PREPARED BY:
TROW ENGINEERING CONSULTANTS INC.
1300 Metropolitan Boulevard, Suite 200
Tallahassee, Florida , USA 32308
Phone: 1-850-385-5441
Fax: 1-850-385-5523
Trow
TransCanada
In business to deliver
KEYSTONE PIPELINE PROJECT
SOUTH DAKOTA FEATURES PUC DRAWINGS
SCALE 1:24,000
DATE 05/30/2007
DRAWN GS
CHECKED RG
APPROVED RG
PROJECT: 50388E
DRAWING NUMBER K-46-SD-9025-W- 056
SHEET 056
REVISION 0
N
W
E
S
0 ISSUED FOR SOUTH DAKOTA PUC DATA REQUEST 05/30/07 RG
NO. REVISION DATE APPR.
T 95N R 56W SEC. 11
T 95N R 56W SEC. 12
James River
299th
MP 424
T 95N R 56W SEC. 14
T 95N R 56W SEC. 13
T 95N R 55W SEC. 18
T 95N R 55W SEC. 17
Sigel Church
Klimisch School
300th
MP 425
Yankton County
West Yankton Subdivision
T 95N R 56W SEC. 23
T 95N R 56W SEC. 24
Walshtown Subdivision
T 95N R 55W SEC. 19
T 95N R 55W SEC. 20
301st
MP 426
T 95N R 56W SEC. 26
T 95N R 56W SEC. 25
T 95N R 55W SEC. 30
T 95N R 55W SEC. 29
438th
302nd
Martinus Cemetery
Kietzman School
MP 427
T 95N R 56W SEC. 35
T 95N R 56W SEC. 36
T 95N R 55W SEC. 31
T 95N R 55W SEC. 32