APPENDIX A.1 GENERAL ARRANGEMENT DRAWING

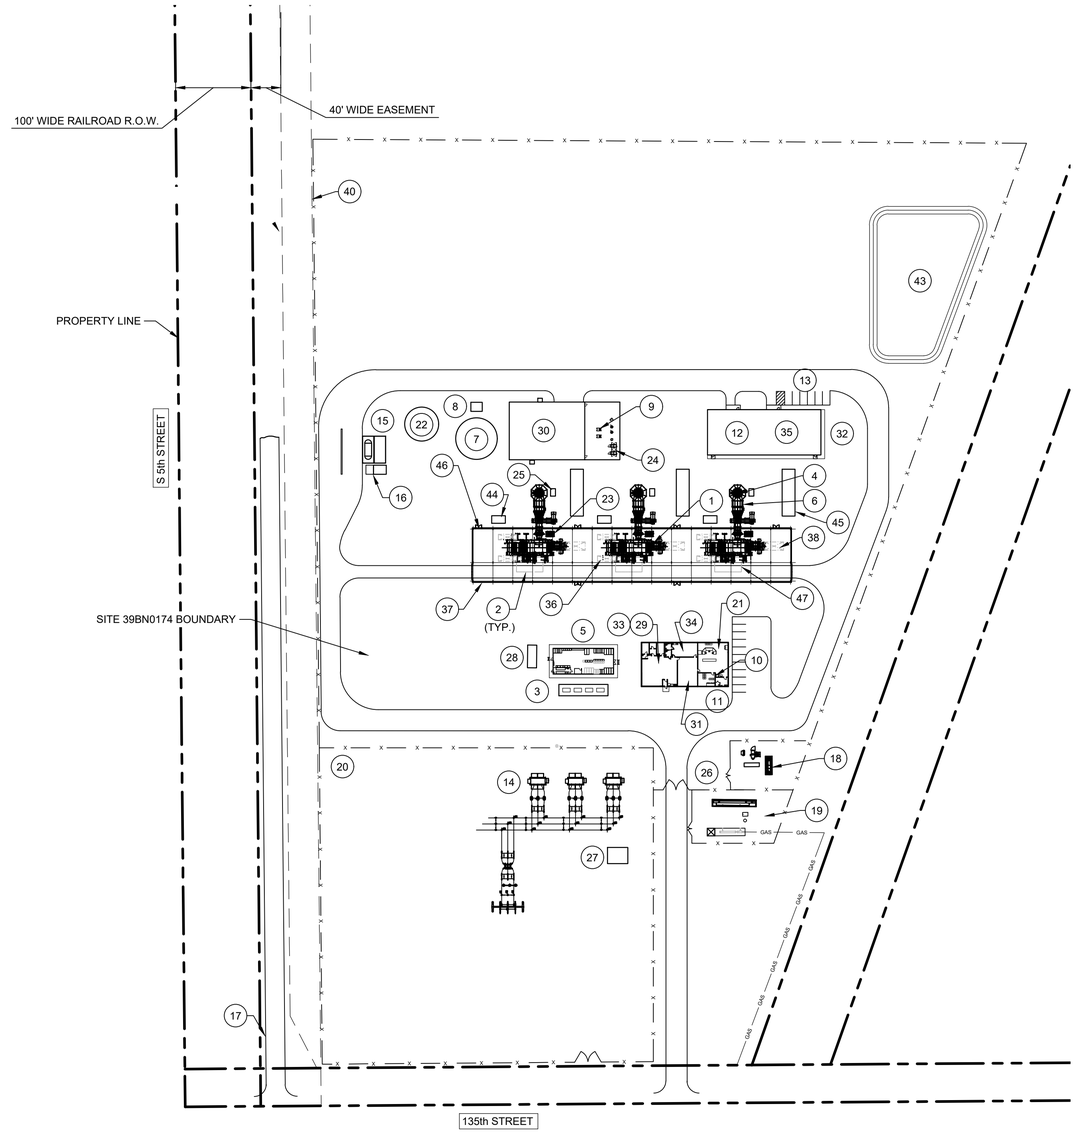

NOTES:

1. LAYOUT IS CONCEPTUAL AND INTENDED FOR DISCUSSION PURPOSES ONLY. NOT FOR CONSTRUCTION.
2. PROPERTY LINES AND EASEMENTS TAKEN FROM 'IMEG PLAT SHOWING NWE GENERATION ADDITION' DATED 01/24/2025

PROPOSED BUILDING AND EQUIPMENT LIST:

MARK	DESCRIPTION
1	COMBUSTION TURBINE GEN. SETS (QTY. 3)
2	ENGINE REMOVAL AREA
3	AUXILIARY TRANSFORMERS
4	EXHAUST STACKS (QTY. 3)
5	POWER DISTRIBUTION CENTER (PDC)
6	SCR / CO CATALYSTS
7	SERVICE / FIRE WATER STORAGE TANK
8	FIRE WATER PUMP BUILDING
9	BOP EQUIPMENT ROOM
10	ELECTRICAL EQUIPMENT ROOM
11	TELECOM. / SERVER - NETWORK ENG. ROOM
12	MAINTENANCE SHOP / WAREHOUSE
13	PARKING AREA
14	GSU TRANSFORMERS (QTY. 3)
15	AQUEOUS AMMONIA STORAGE TANK / UNLOADING
16	HEATED / ENCLOSED SAFETY SHOWER / EYEWASH STATION
17	AGRICULTURE LAND ACCESS ROAD WITHIN 40' WIDE EASEMENT
18	FUEL GAS DEW POINT HEATER
19	NATURAL GAS SUPPLY STATION
20	INTERCONNECTING SUBSTATION
21	CONTROL ROOM
22	TREATED WATER STORAGE TANK
23	AMMONIA INJECTION SKID
24	COMPRESSED AIR EQUIPMENT
25	CONTINUOUS EMISSION MONITORING SYSTEM
26	SECURITY GATE
27	SUBSTATION CONTROL HOUSE
28	STANDBY GENERATOR
29	OFFICES
30	WATER TREATMENT BUILDING
31	ADMINISTRATION / CONTROL BUILDING
32	MAINTENANCE / WAREHOUSE BUILDING
33	RESTROOMS (x2)
34	KITCHENETTE
35	LOCKER ROOMS / SHOWERS
36	CTG BRIDGE CRANES
37	COMBUSTION TURBINE BUILDING / HALL
38	GENERATOR REMOVAL AREA
39	NOT USED
40	UTILITY / TRANSMISSION CORRIDOR (30' WIDE)
41	NOT USED
42	NOT USED
43	STORMWATER POND
44	CO2 FIRE SUPPRESSION CABINET
45	LUBE OIL COOLER
46	ROLL-UP DOOR FOR COMPRESSOR CASING REMOVAL
47	CRANE HOIST LIFT AREA

N

GENERAL ARRANGEMENT PLAN

SCALE: 1"=100'

100 50 0 100 200 300

ISSUE	DATE	DESCRIPTION	DRAWN	ENGINEER	CHECKED	APPROVED
1	09/17/2026	UPDATED FOR APPLICATION	CMW	MAH	CTS	CTS
0	07/10/2026	FOR APPLICATION	J_B	BC	CTS	JWB

PRELIMINARY
NOT FOR CONSTRUCTION

NorthWestern Energy

NORTHWESTERN ENERGY
HUB CITY ENERGY PARK

GENERAL ARRANGEMENT - 3 UNITS

FILENAME: M1000.dwg
SCALE: AS NOTED
SHEET: **10450080-0GA-M1000**