Pebble Creek

An Addition To The City Of Sioux Falls, South Dakota

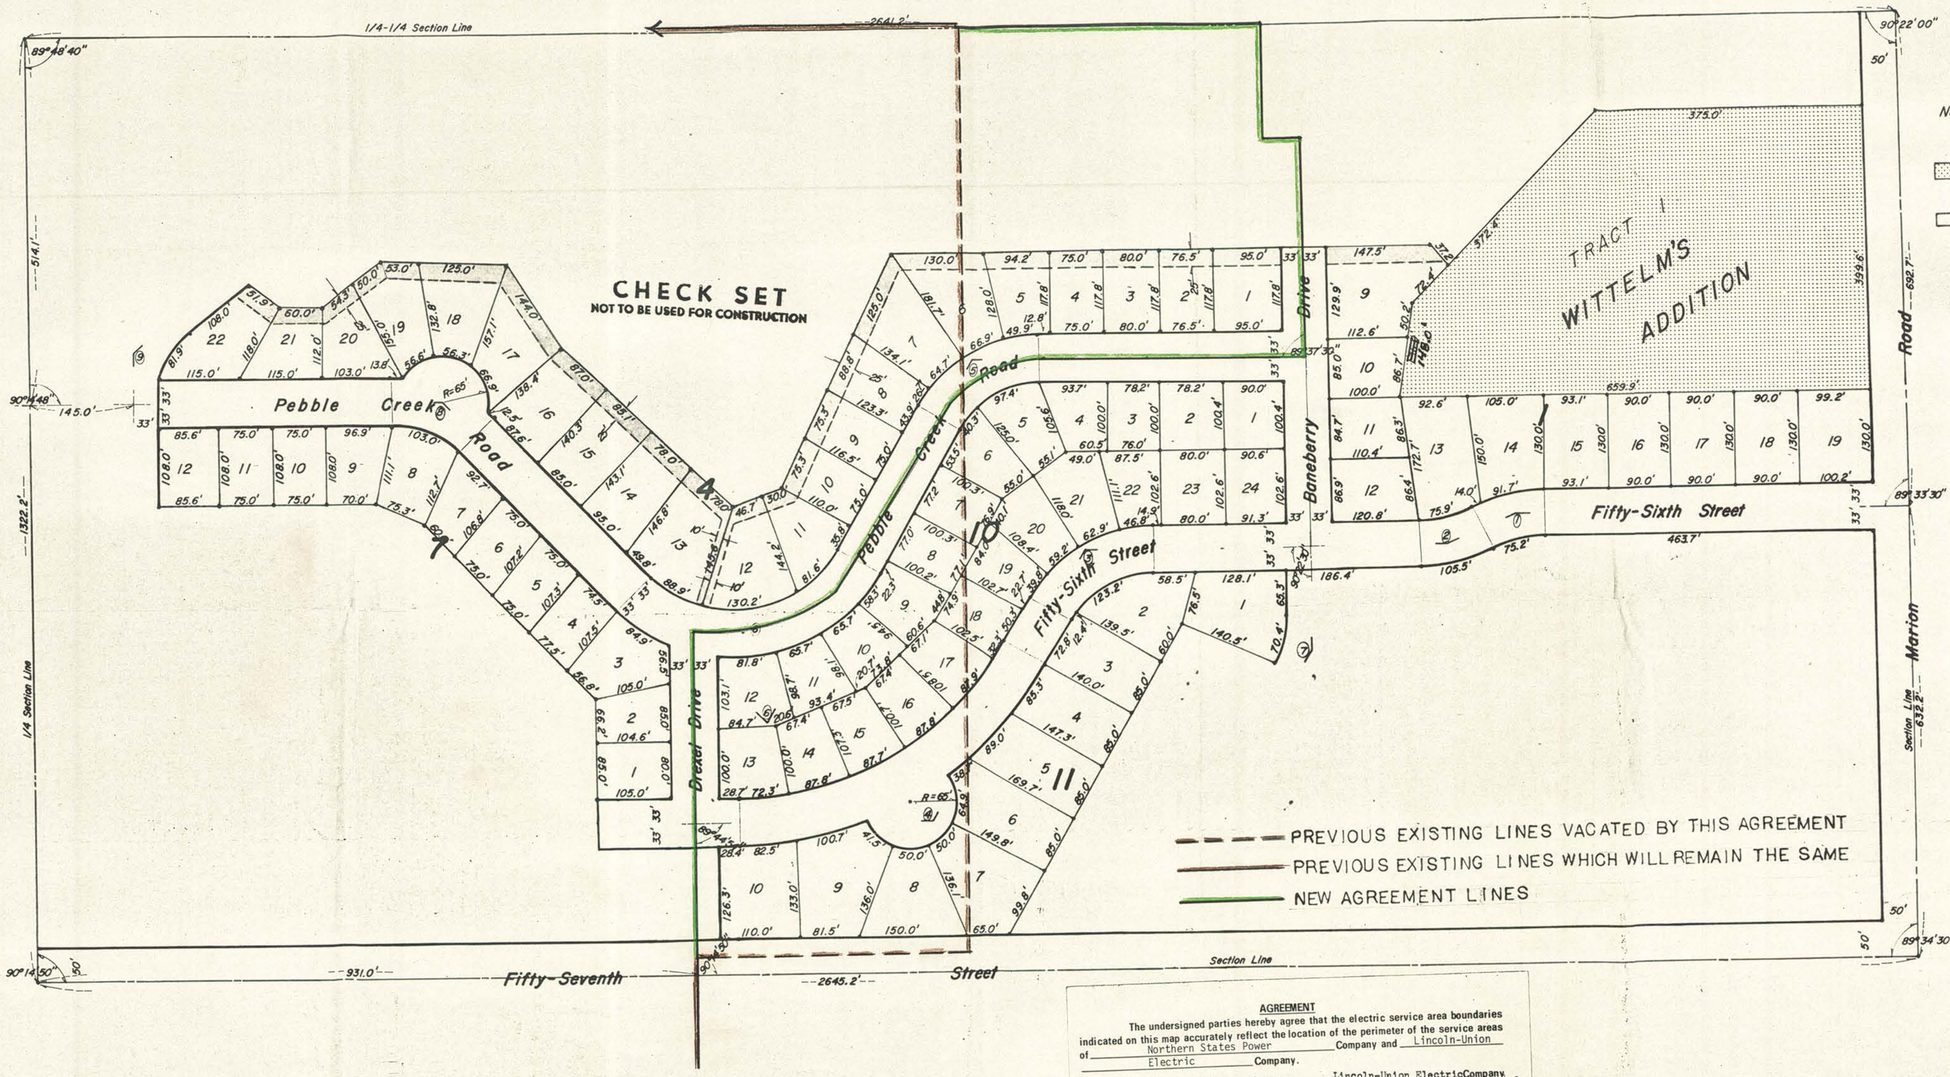

Note-All Dimensions Shown On Curves Are Chord Lengths

- Indicates Area Not Included In Pebble Creek Subdivision (Previously Platted)

- Indicates Drainage Easement

℄ Curve Data

1. Δ = 26°33'
   R = 196.75'
   T = 46.44'
   L = 91.20'
   C = 90.39'
   D = 29°7'
2. Δ = 26°30'
   R = 197.2'
   T = 46.44'
   L = 91.21'
   C = 90.40'
   D = 29°3'
3. Δ = 59°57'
   R = 167.00'
   T = 96.32'
   L = 174.74'
   C = 166.87'
   D = 34°18'
4. Δ = 60°00'
   R = 469'
   T = 270.78'
   L = 491.14'
   C = 469.00'
   D = 12°13'
5. Δ = 59°56'30"
   R = 167.00'
   T = 96.30'
   L = 174.71'
   C = 166.85'
   D = 34°18'
6. Δ = 105°00'
   R = 200'
   T = 260.65'
   L = 366.52'
   C = 317.34'
   D = 28°39'
7. Δ = 30°27'30"
   R = 167'
   T = 45.46'
   L = 88.78'
   C = 87.74'
   D = 34°18'
8. Δ = 45°00'00"
   R = 167.00'
   T = 69.17'
   L = 131.16'
   C = 127.82'
   D = 34°18'
9. Δ = 49°46'20"
   R = 167.00'
   T = 77.47'
   L = 145.07'
   C = 140.55'
   D = 34°18'

SCALE-1"=100'

AGREEMENT

The undersigned parties hereby agree that the electric service area boundaries indicated on this map accurately reflect the location of the perimeter of the service areas of Northern States Power Company and Lincoln-Union Electric Company.

Northern States Power Company
By [signature]
General Manager

Lincoln-Union Electric Company
By [signature]
Its Manager

Subscribed and sworn to before me this 28th day of October, 1977.

[signature]
JOAN C. CHESLEY, Notary Public
My Commission Expires 8-18-83

FORM 17-[illegible]

EXHIBIT A
TO CONTRACT