Exhibit 2

Revised Plant Site Drawing

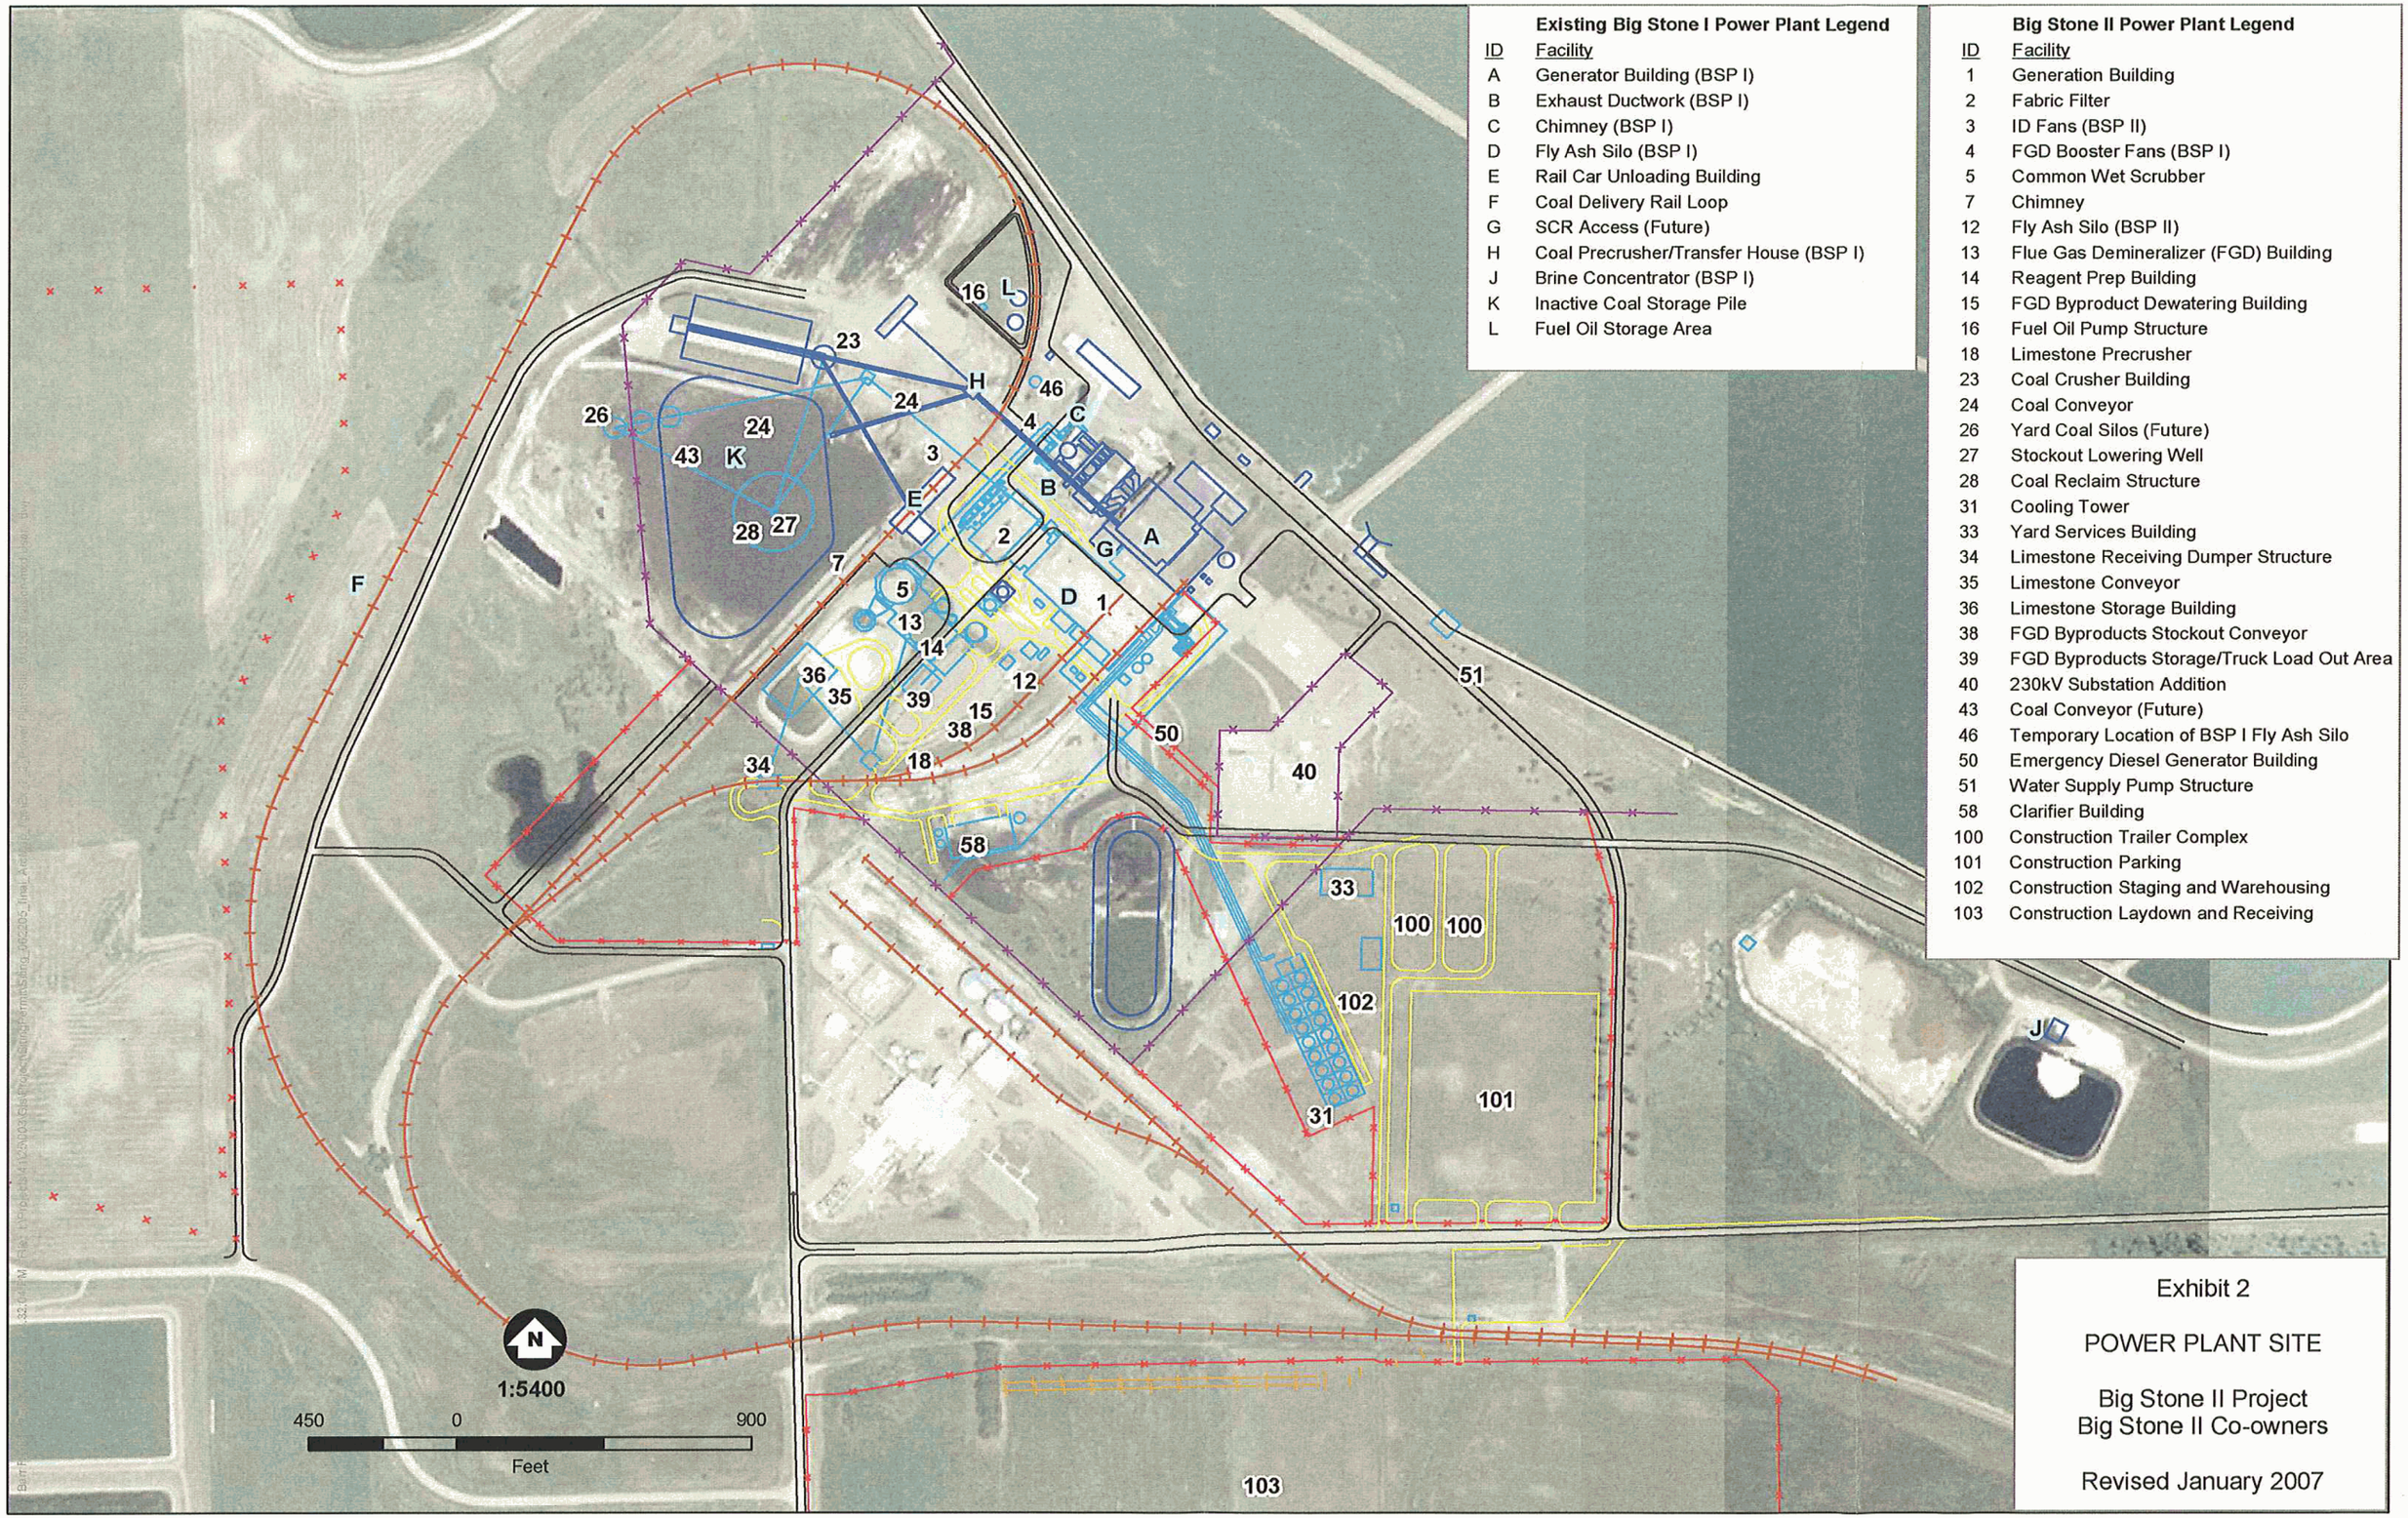

Existing Big Stone I Power Plant Legend

ID	Facility
A	Generator Building (BSP I)
B	Exhaust Ductwork (BSP I)
C	Chimney (BSP I)
D	Fly Ash Silo (BSP I)
E	Rail Car Unloading Building
F	Coal Delivery Rail Loop
G	SCR Access (Future)
H	Coal Precrusher/Transfer House (BSP I)
J	Brine Concentrator (BSP I)
K	Inactive Coal Storage Pile
L	Fuel Oil Storage Area

Big Stone II Power Plant Legend

ID	Facility
1	Generation Building
2	Fabric Filter
3	ID Fans (BSP II)
4	FGD Booster Fans (BSP I)
5	Common Wet Scrubber
7	Chimney
12	Fly Ash Silo (BSP II)
13	Flue Gas Demineralizer (FGD) Building
14	Reagent Prep Building
15	FGD Byproduct Dewatering Building
16	Fuel Oil Pump Structure
18	Limestone Precrusher
23	Coal Crusher Building
24	Coal Conveyor
26	Yard Coal Silos (Future)
27	Stockout Lowering Well
28	Coal Reclaim Structure
31	Cooling Tower
33	Yard Services Building
34	Limestone Receiving Dumper Structure
35	Limestone Conveyor
36	Limestone Storage Building
38	FGD Byproducts Stockout Conveyor
39	FGD Byproducts Storage/Truck Load Out Area
40	230kV Substation Addition
43	Coal Conveyor (Future)
46	Temporary Location of BSP I Fly Ash Silo
50	Emergency Diesel Generator Building
51	Water Supply Pump Structure
58	Clarifier Building
100	Construction Trailer Complex
101	Construction Parking
102	Construction Staging and Warehousing
103	Construction Laydown and Receiving

Exhibit 2

POWER PLANT SITE

Big Stone II Project
Big Stone II Co-owners

Revised January 2007