


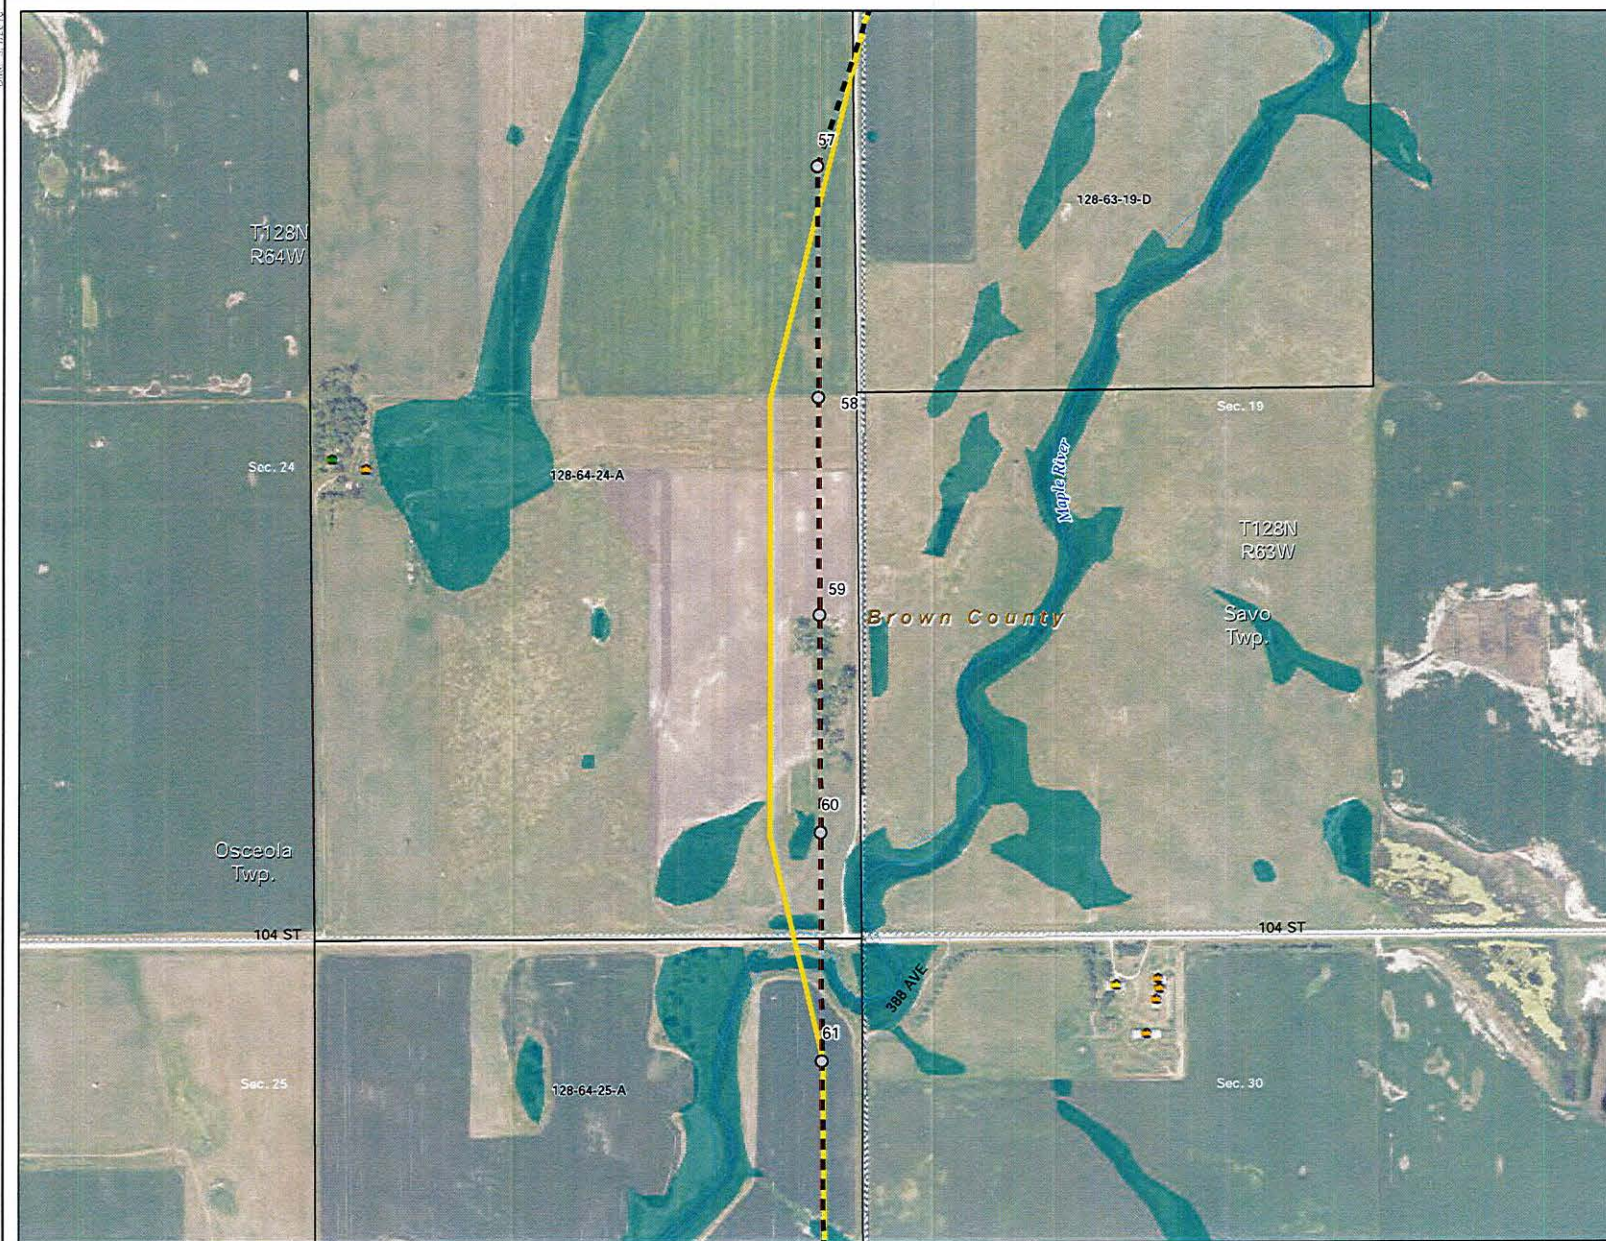

Drawn: 1/18/2016



Route Adjustments
Big Stone South to Ellendale
345 kV Transmission Line Project
South Dakota
Route Shift 1 of 8

- Amended Route as of 2/18/2016
- South Dakota Facility from 6/3/2014
- Structures as of 2/18/2016
- Project Start/End Point
- River/Stream
- Wetlands
- Parcels Boundaries as of 2/17/2016
- Dwelling - Occupied
- Dwelling - Unknown/Vacant
- Ag/Other Structure
- PLSS Section
- PLSS Township
- Township Boundary
- County Boundary

Scale 1:7,000

0 360 720 1,080 Feet

Ellendale 345 kV Substation

North Dakota

South Dakota

Page 1

Big Stone South Substation

Big Stone County

Grant County

Codington County

Clark County

Spink County

Day County

Marshall County

Roberts County

Richland County

Sargent County


Dickey County

Wills County


Traverse County

Big Stone County

BSS+E
Big Stone South to Ellendale

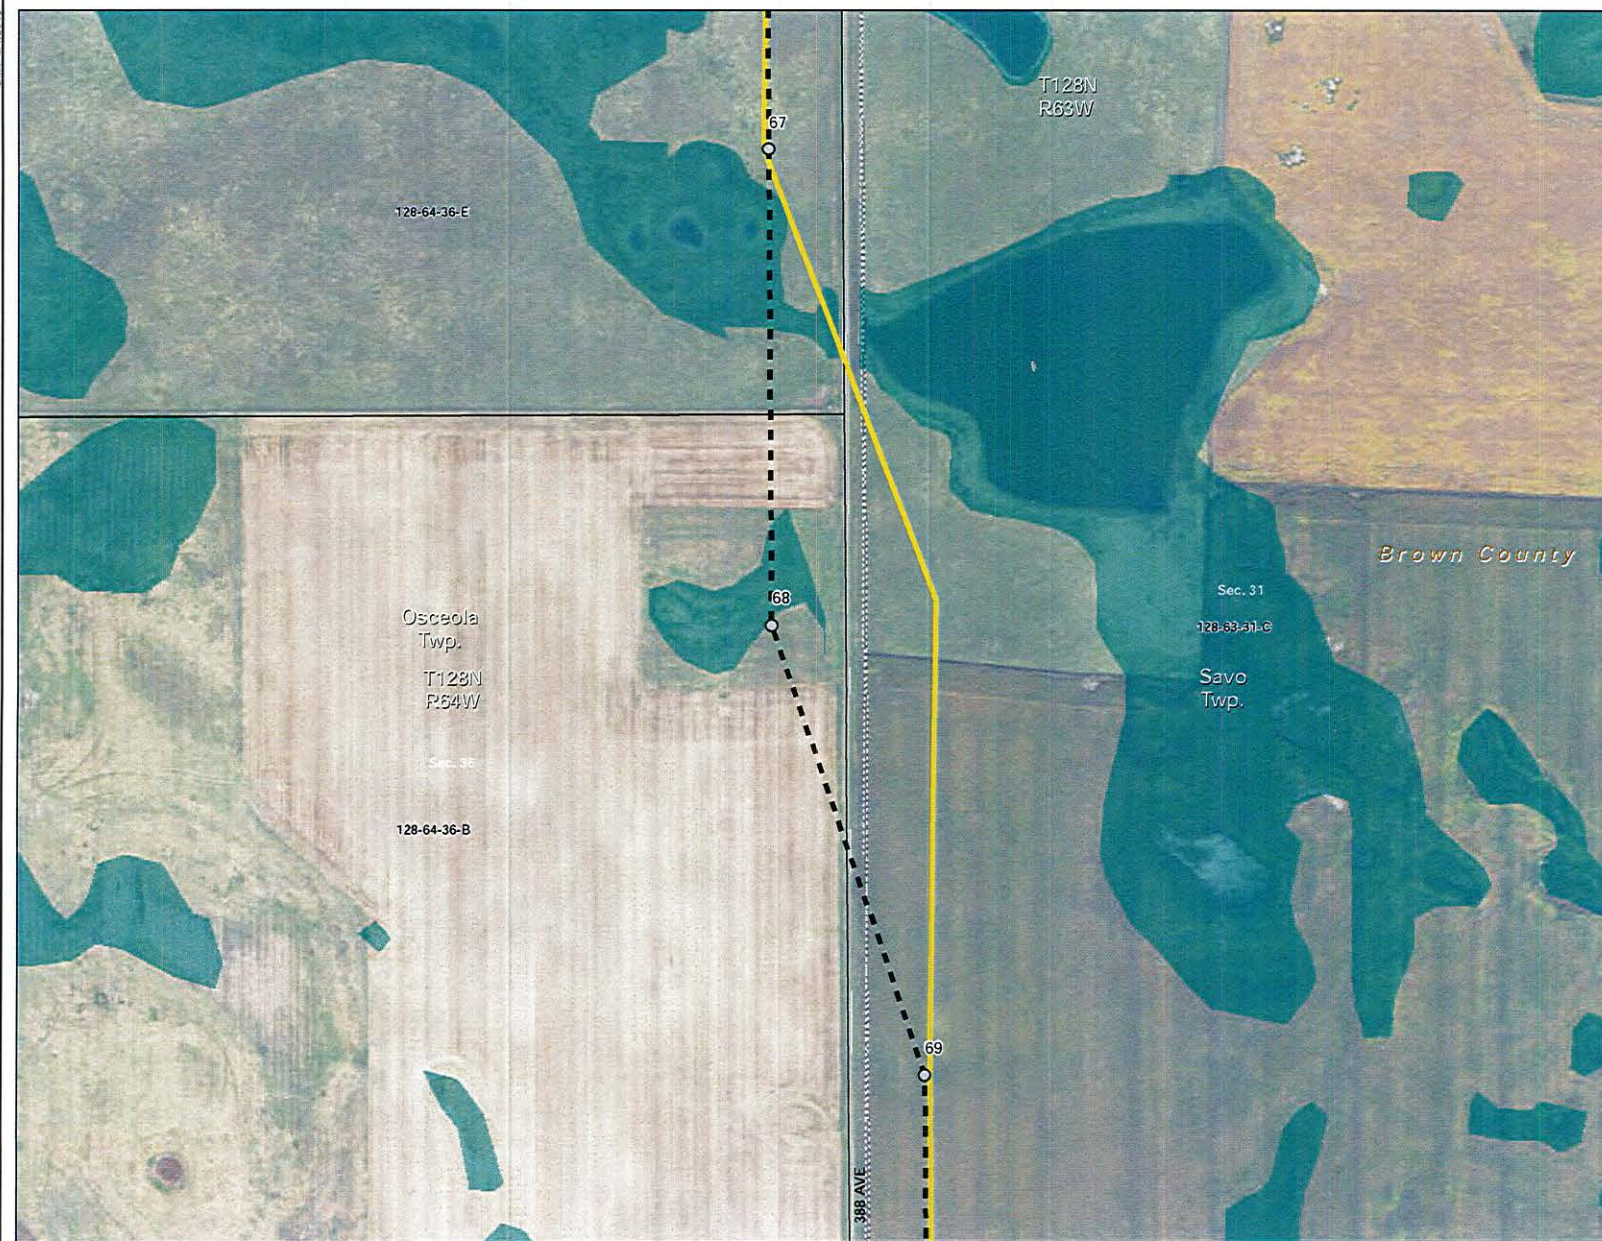



- Route Adjustments**
Big Stone South to Ellendale
345 kV Transmission Line Project
South Dakota
Route Shift 2 of 8
- Amended Route as of 2/18/2016
 - South Dakota Facility from 6/3/2014
 - Structures as of 2/18/2016
 - Project Start/End Point
 - River/Stream
 - Wetlands
 - Parcels Boundaries as of 2/17/2016
 - Dwelling - Occupied
 - Dwelling - Unknown/Vacant
 - Ag/Other Structure
 - PLSS Section
 - PLSS Township
 - Township Boundary
 - County Boundary

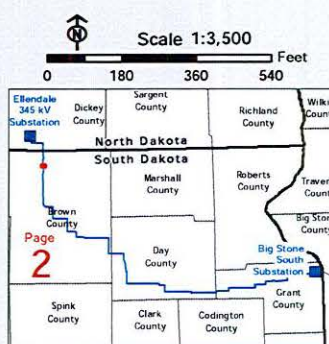



- Route Adjustments**
Big Stone South to Ellendale
345 kV Transmission Line Project
South Dakota
Route Shift 3 of 8
- Amended Route as of 2/18/2016
 - South Dakota Facility from 6/3/2014
 - Structures as of 2/18/2016
 - Project Start/End Point
 - River/Stream
 - Wetlands
 - Parcels Boundaries as of 2/17/2016
 - Dwelling - Occupied
 - Dwelling - Unknown/Vacant
 - Ag/Other Structure
 - PLSS Section
 - PLSS Township
 - Township Boundary
 - County Boundary

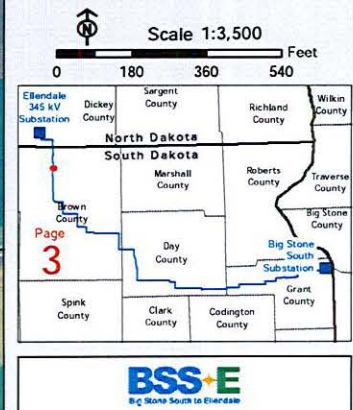

 


Drawn: 4/12/2016



Route Adjustments
Big Stone South to Ellendale
345 kV Transmission Line Project
South Dakota
Route Shift 5 of 8


- Amended Route as of 2/18/2016
- South Dakota Facility from 6/3/2014
- Structures as of 2/18/2016
- Project Start/End Point
- River/Stream
- Wetlands
- Parcels Boundaries as of 2/17/2016
- Dwelling - Occupied
- Dwelling - Unknown/Vacant
- Ag/Other Structure
- PLSS Section
- PLSS Township
- Township Boundary
- County Boundary


Scale 1:6,000
0 300 600 900 Feet

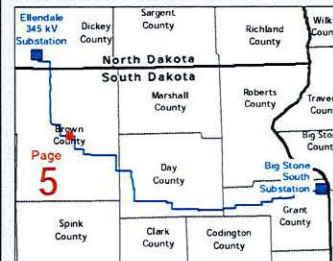

BSS+E
Big Stone South to Ellendale


Issued: 3/1/2016

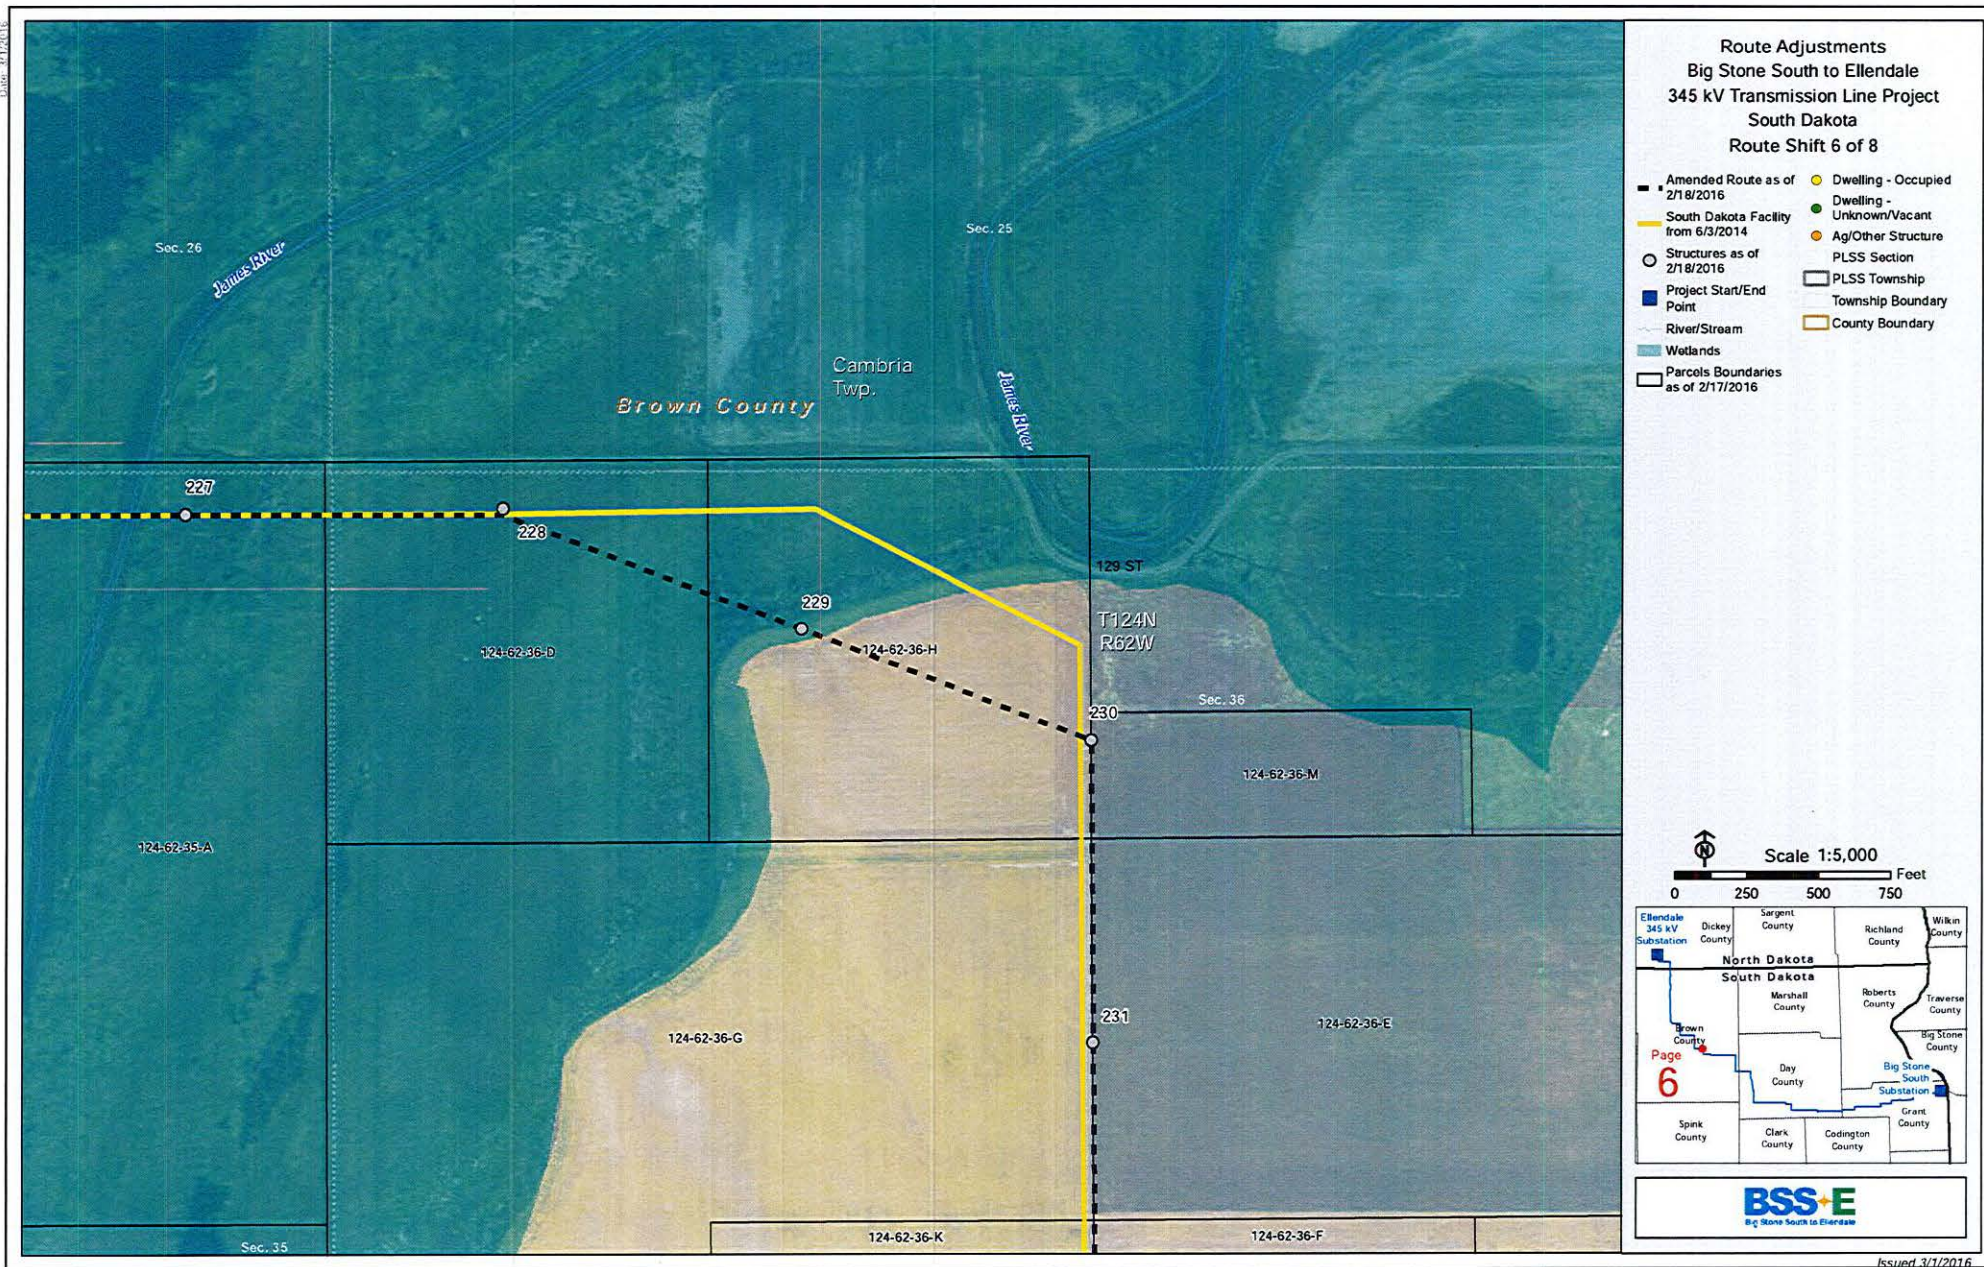

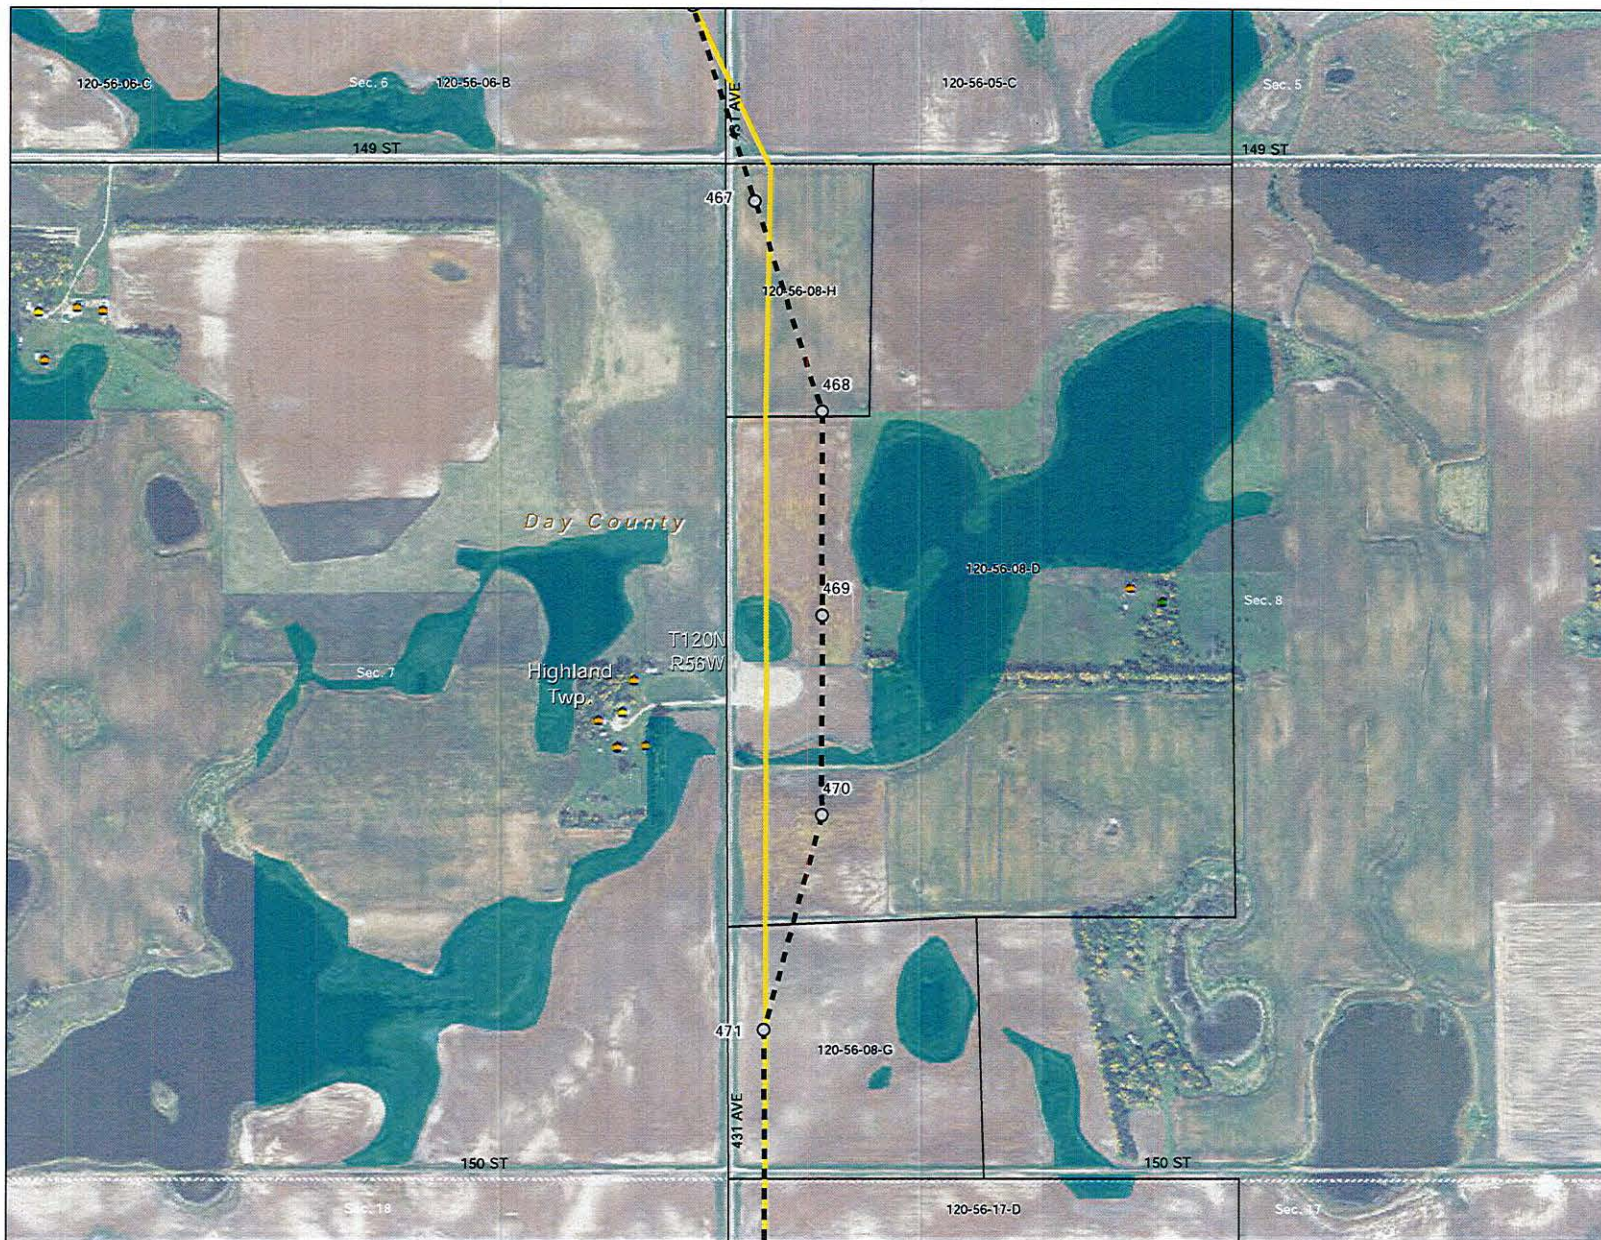

- Route Adjustments**
Big Stone South to Ellendale
345 kV Transmission Line Project
South Dakota
Route Shift 7 of 8
- Amended Route as of 2/18/2016
 - South Dakota Facility from 6/3/2014
 - Structures as of 2/18/2016
 - Project Start/End Point
 - River/Stream
 - Wetlands
 - Parcels Boundaries as of 2/17/2016
 - Dwelling - Occupied
 - Dwelling - Unknown/Vacant
 - Ag/Other Structure
 - PLSS Section
 - PLSS Township
 - Township Boundary
 - County Boundary

Scale 1:7,500
 0 380 760 1,140 Feet

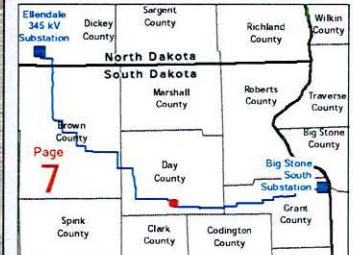

BSS+E
 Big Stone South to Ellendale




**Route Adjustments
Big Stone South to Ellendale
345 kV Transmission Line Project
South Dakota
Route Shift 8 of 8**

- Amended Route as of 2/18/2016
- South Dakota Facility from 6/3/2014
- Structures as of 2/18/2016
- Project Start/End Point
- River/Stream
- Wetlands
- Parcels Boundaries as of 2/17/2016
- Dwelling - Occupied
- Dwelling - Unknown/Vacant
- Ag/Other Structure
- PLSS Section
- PLSS Township
- Township Boundary
- County Boundary



Scale 1:5,500

0 280 560 840 Feet

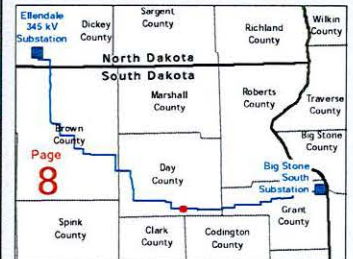

BSS+E
Big Stone South to Ellendale