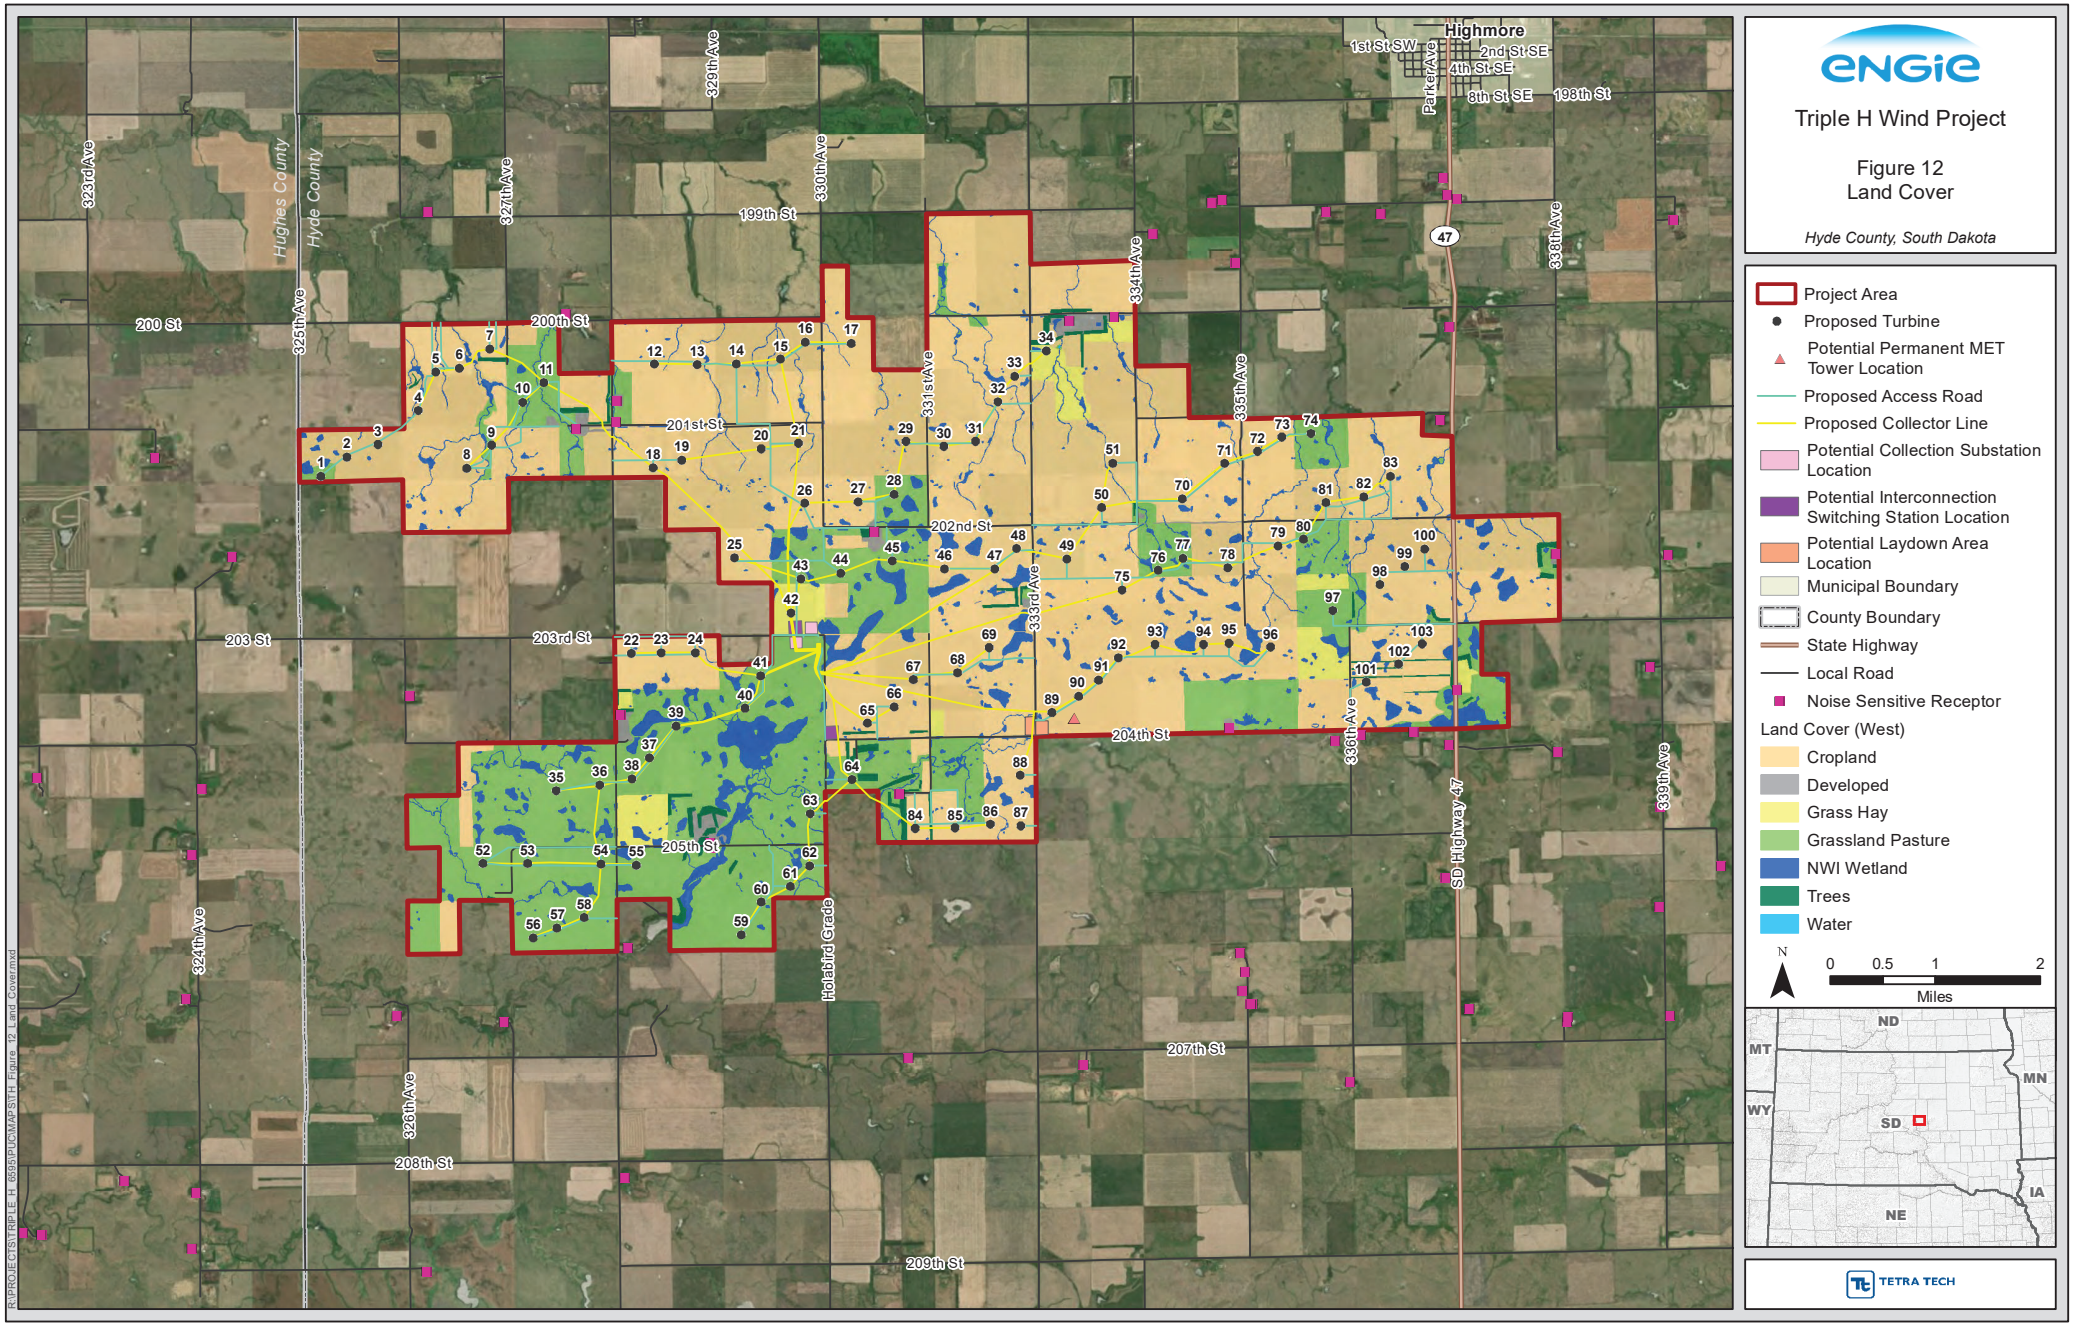
Triple H Wind Project
Figure 12
Land Cover
Hyde County, South Dakota
Project Area
Proposed Turbine
Potential Permanent MET Tower Location
Proposed Access Road
Proposed Collector Line
Potential Collection Substation Location
Potential Interconnection Switching Station Location
Potential Laydown Area Location
Municipal Boundary
County Boundary
State Highway
Local Road
Noise Sensitive Receptor
Land Cover (West)
Cropland
Developed
Grass Hay
Grassland Pasture
NWI Wetland
Trees
Water
N
0 0.5 1 2
Miles
ND
MT
MN
WY
SD
IA
NE
TETRA TECH
Highmore
Hughes County
Hyde County
SD Highway 47
Holabird Grade
200 St
200th St
201st St
202nd St
203 St
203rd St
204th St
205th St
207th St
208th St
209th St
199th St
198th St
323rd Ave
324th Ave
325th Ave
326th Ave
327th Ave
329th Ave
330th Ave
331st Ave
333rd Ave
334th Ave
335th Ave
336th Ave
338th Ave
339th Ave
Parker Ave
1st St SW
2nd St SE
4th St SE
8th St SE