



APPENDIX A.2 SITE LAYOUT DRAWING

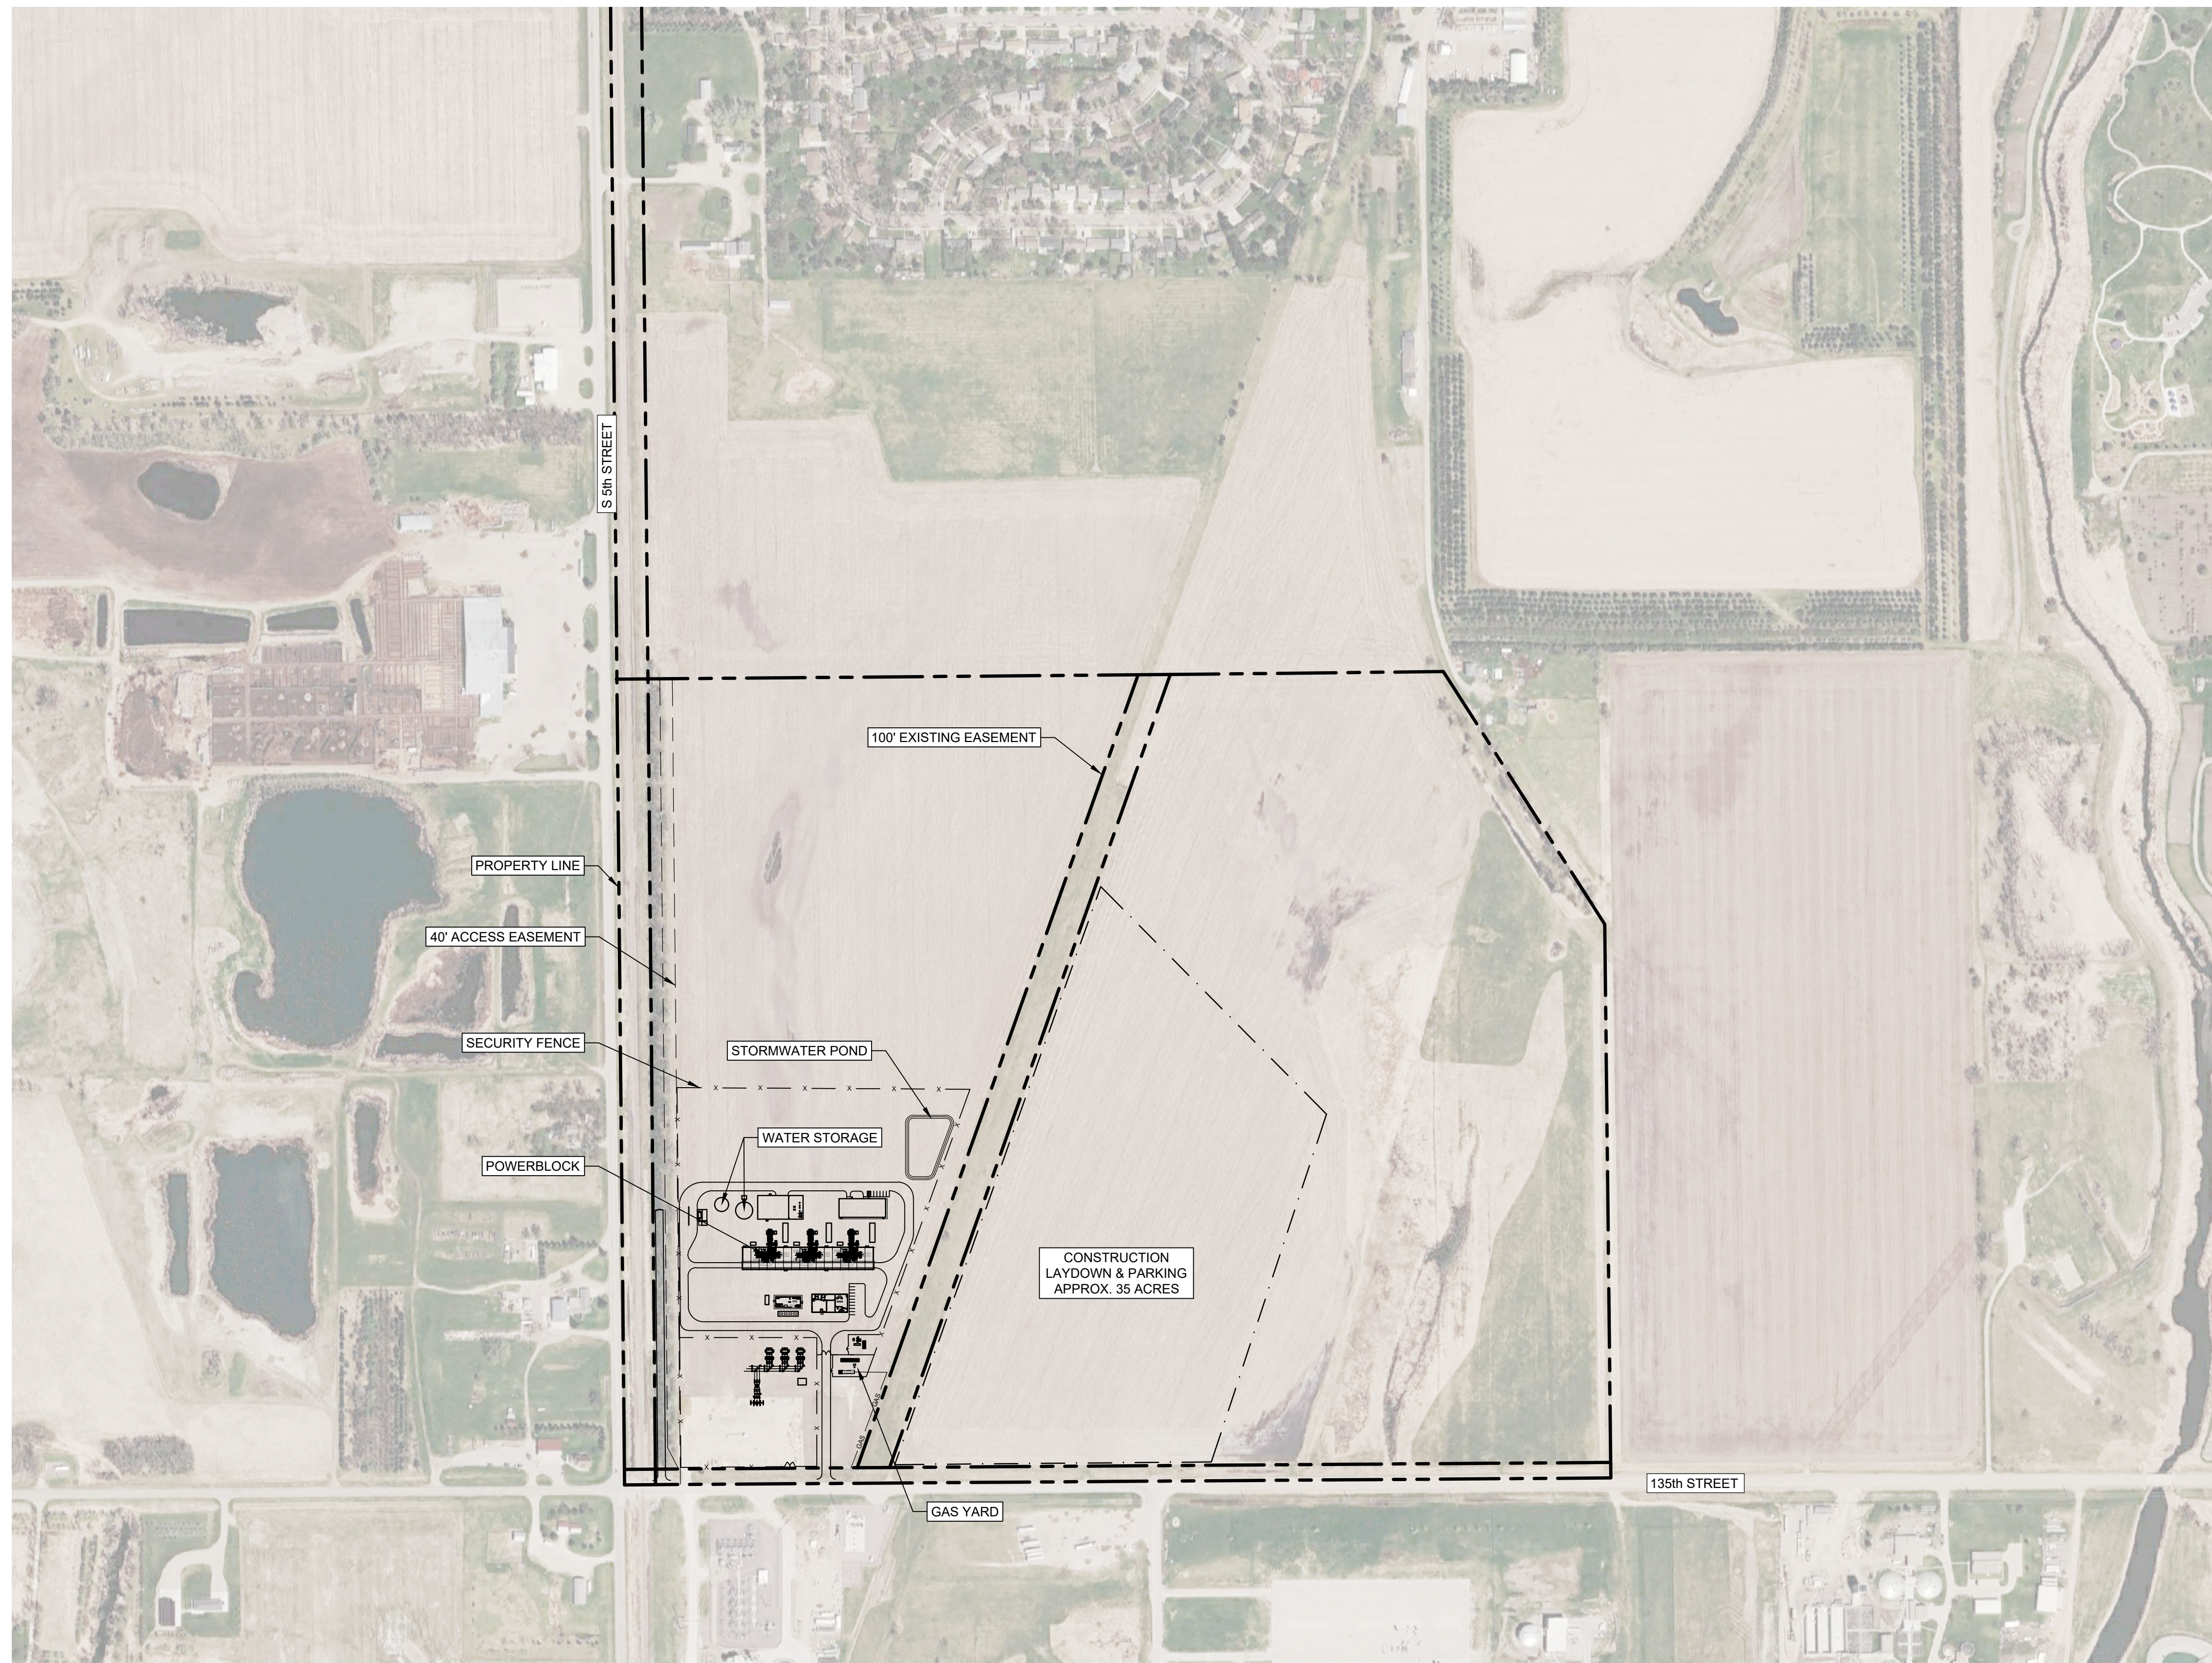


NOTES:

1. LAYOUT IS CONCEPTUAL AND INTENDED FOR DISCUSSION PURPOSES ONLY. NOT FOR CONSTRUCTION.
2. PROPERTY LINES AND EASEMENTS TAKEN FROM 'IMEG PLAT SHOWING NWE GENERATION ADDITION' DATED 01/24/2025

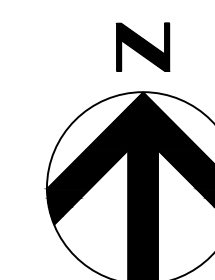

SITE ARRANGEMENT PLAN

SCALE: 1"=300'

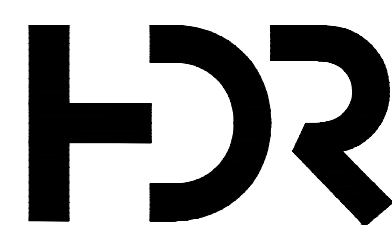

0	09/17/2026	FOR APPLICATION		
ISSUE	DATE	DESCRIPTION	CMW DRAWN	MAH ENGINEER
				CTS
				CHECKED
				APPROVED

PRELIMINARY
NOT FOR CONSTRUCTION



**NORTHWESTERN ENERGY
HUB CITY ENERGY PARK**

SITE ARRANGEMENT

FILENAME	C1001.dwg
----------	-----------

	SCALE	AS NOTED
--	-------	----------

| SHEET

10450080-0GA-C1001