
Weiers Affidavit - Attachment A

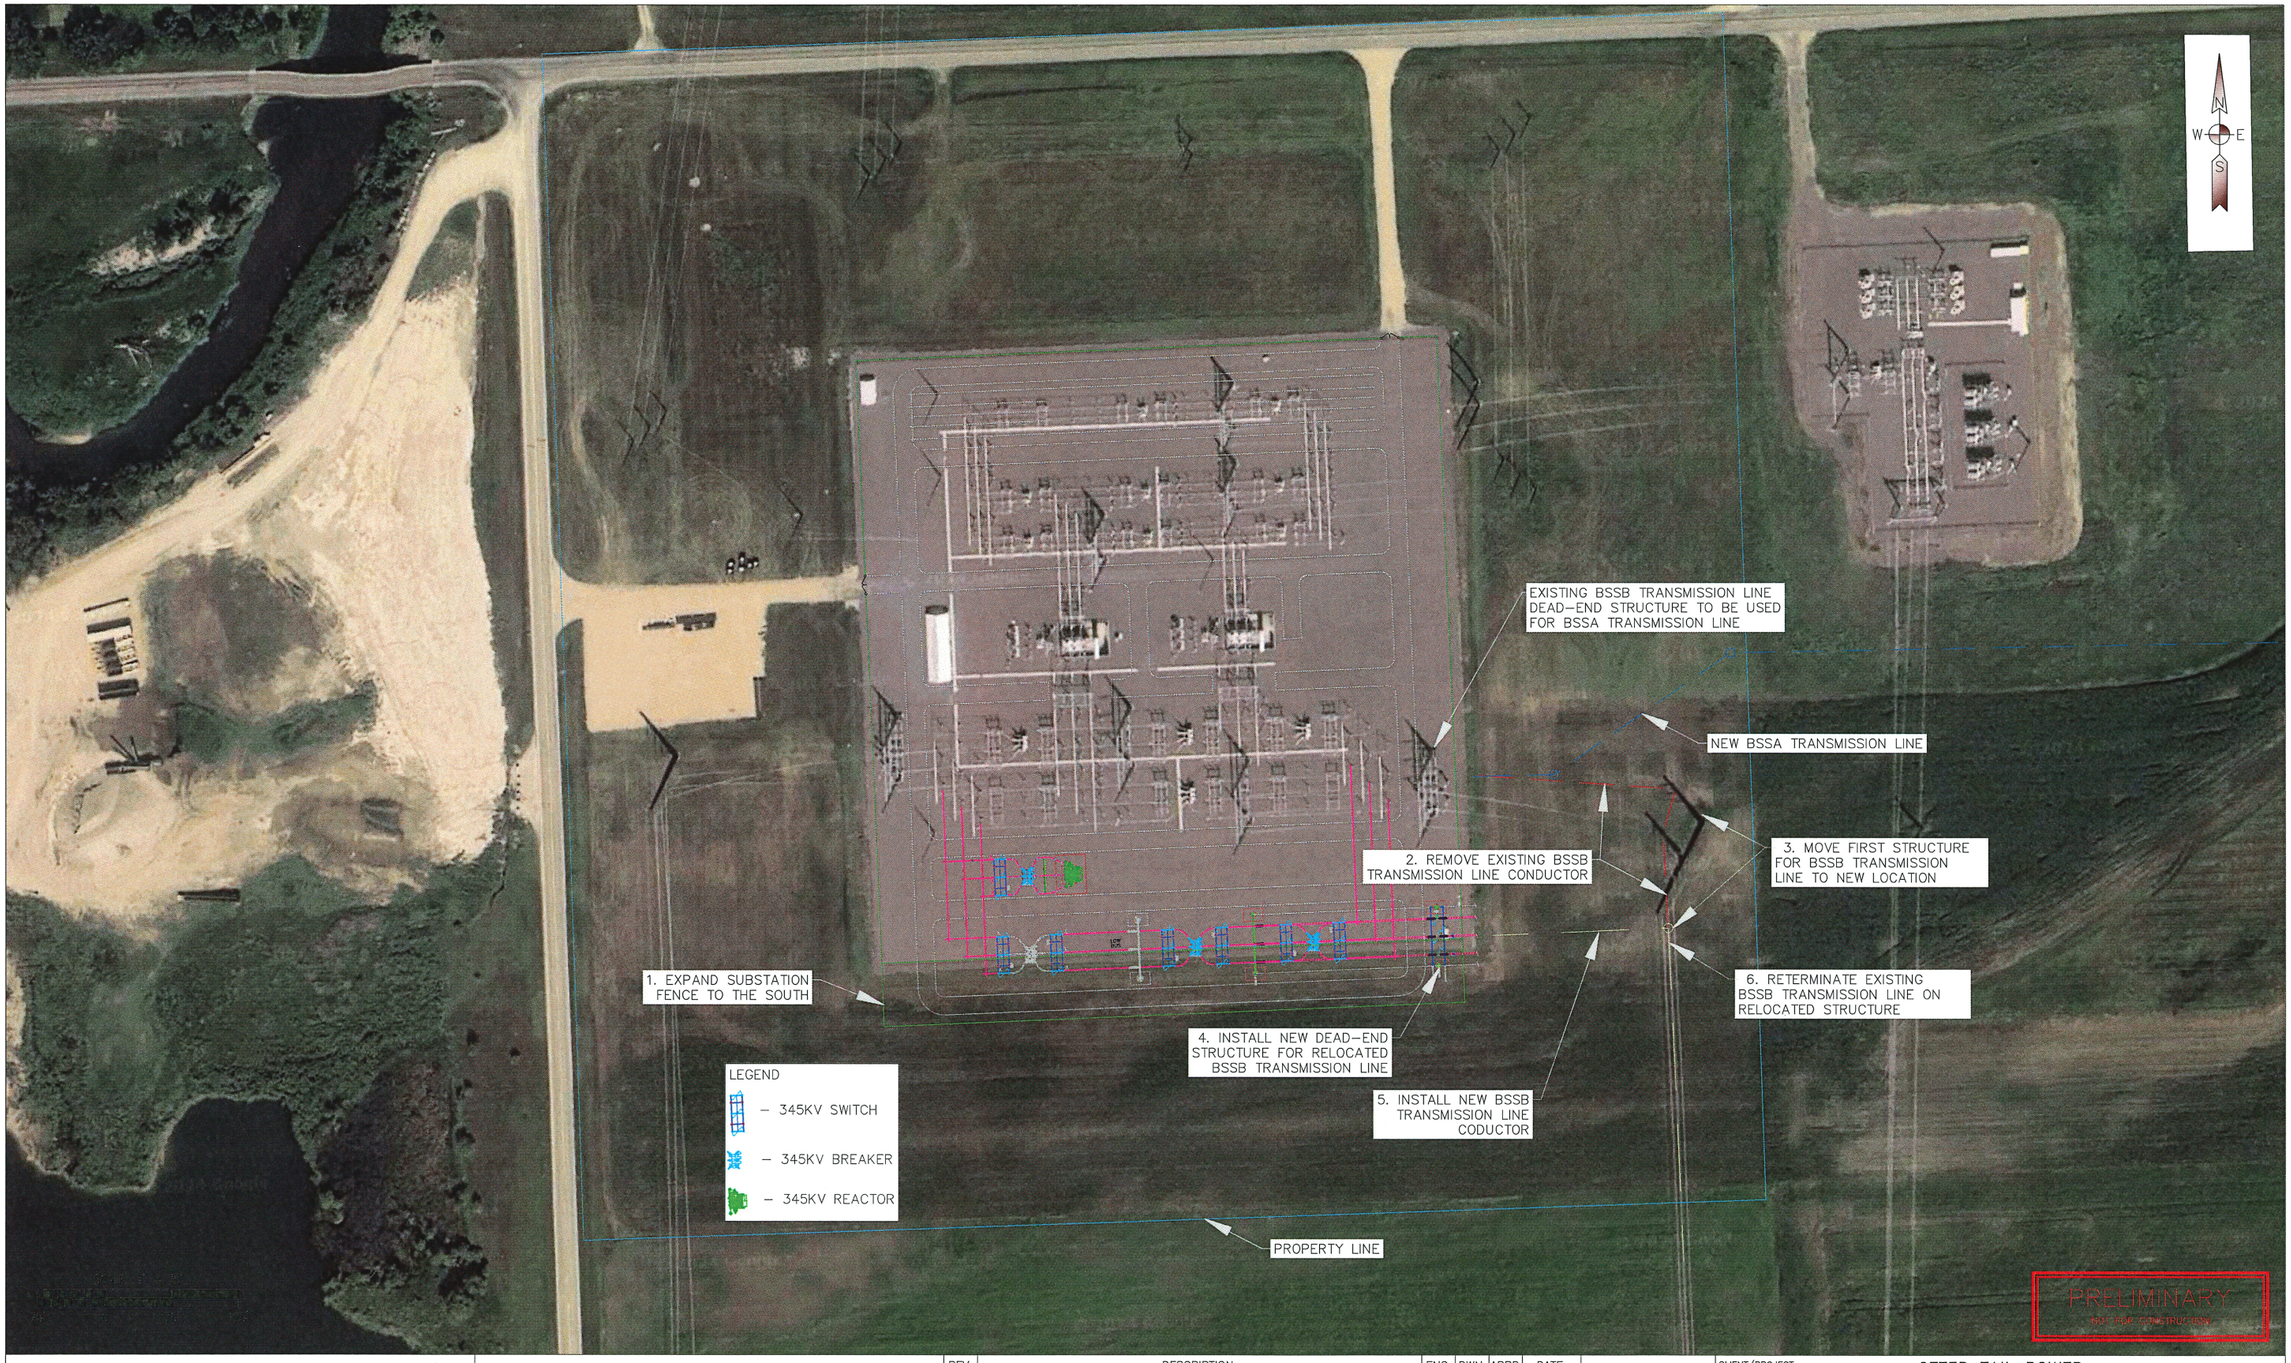

OTTER TAIL Power Company

REV	DESCRIPTION	ENG	DWN	APPD	DATE
–	PRELIMINARY – EXHIBIT	JFH	JFH		9/14/2026

ENG: J. HUBBARD
DWN: J. HUBBARD
APPD:
DATE: 9/14/2026

CLIENT/PROJECT: OTTER TAIL POWER
BIG STONE SOUTH 345/230KV SUBSTATION

TITLE: GENERAL ARRANGEMENT

SCALE: 1" = 75'

PROJECT NUMBER: 107932

PAGE NUMBER: 100